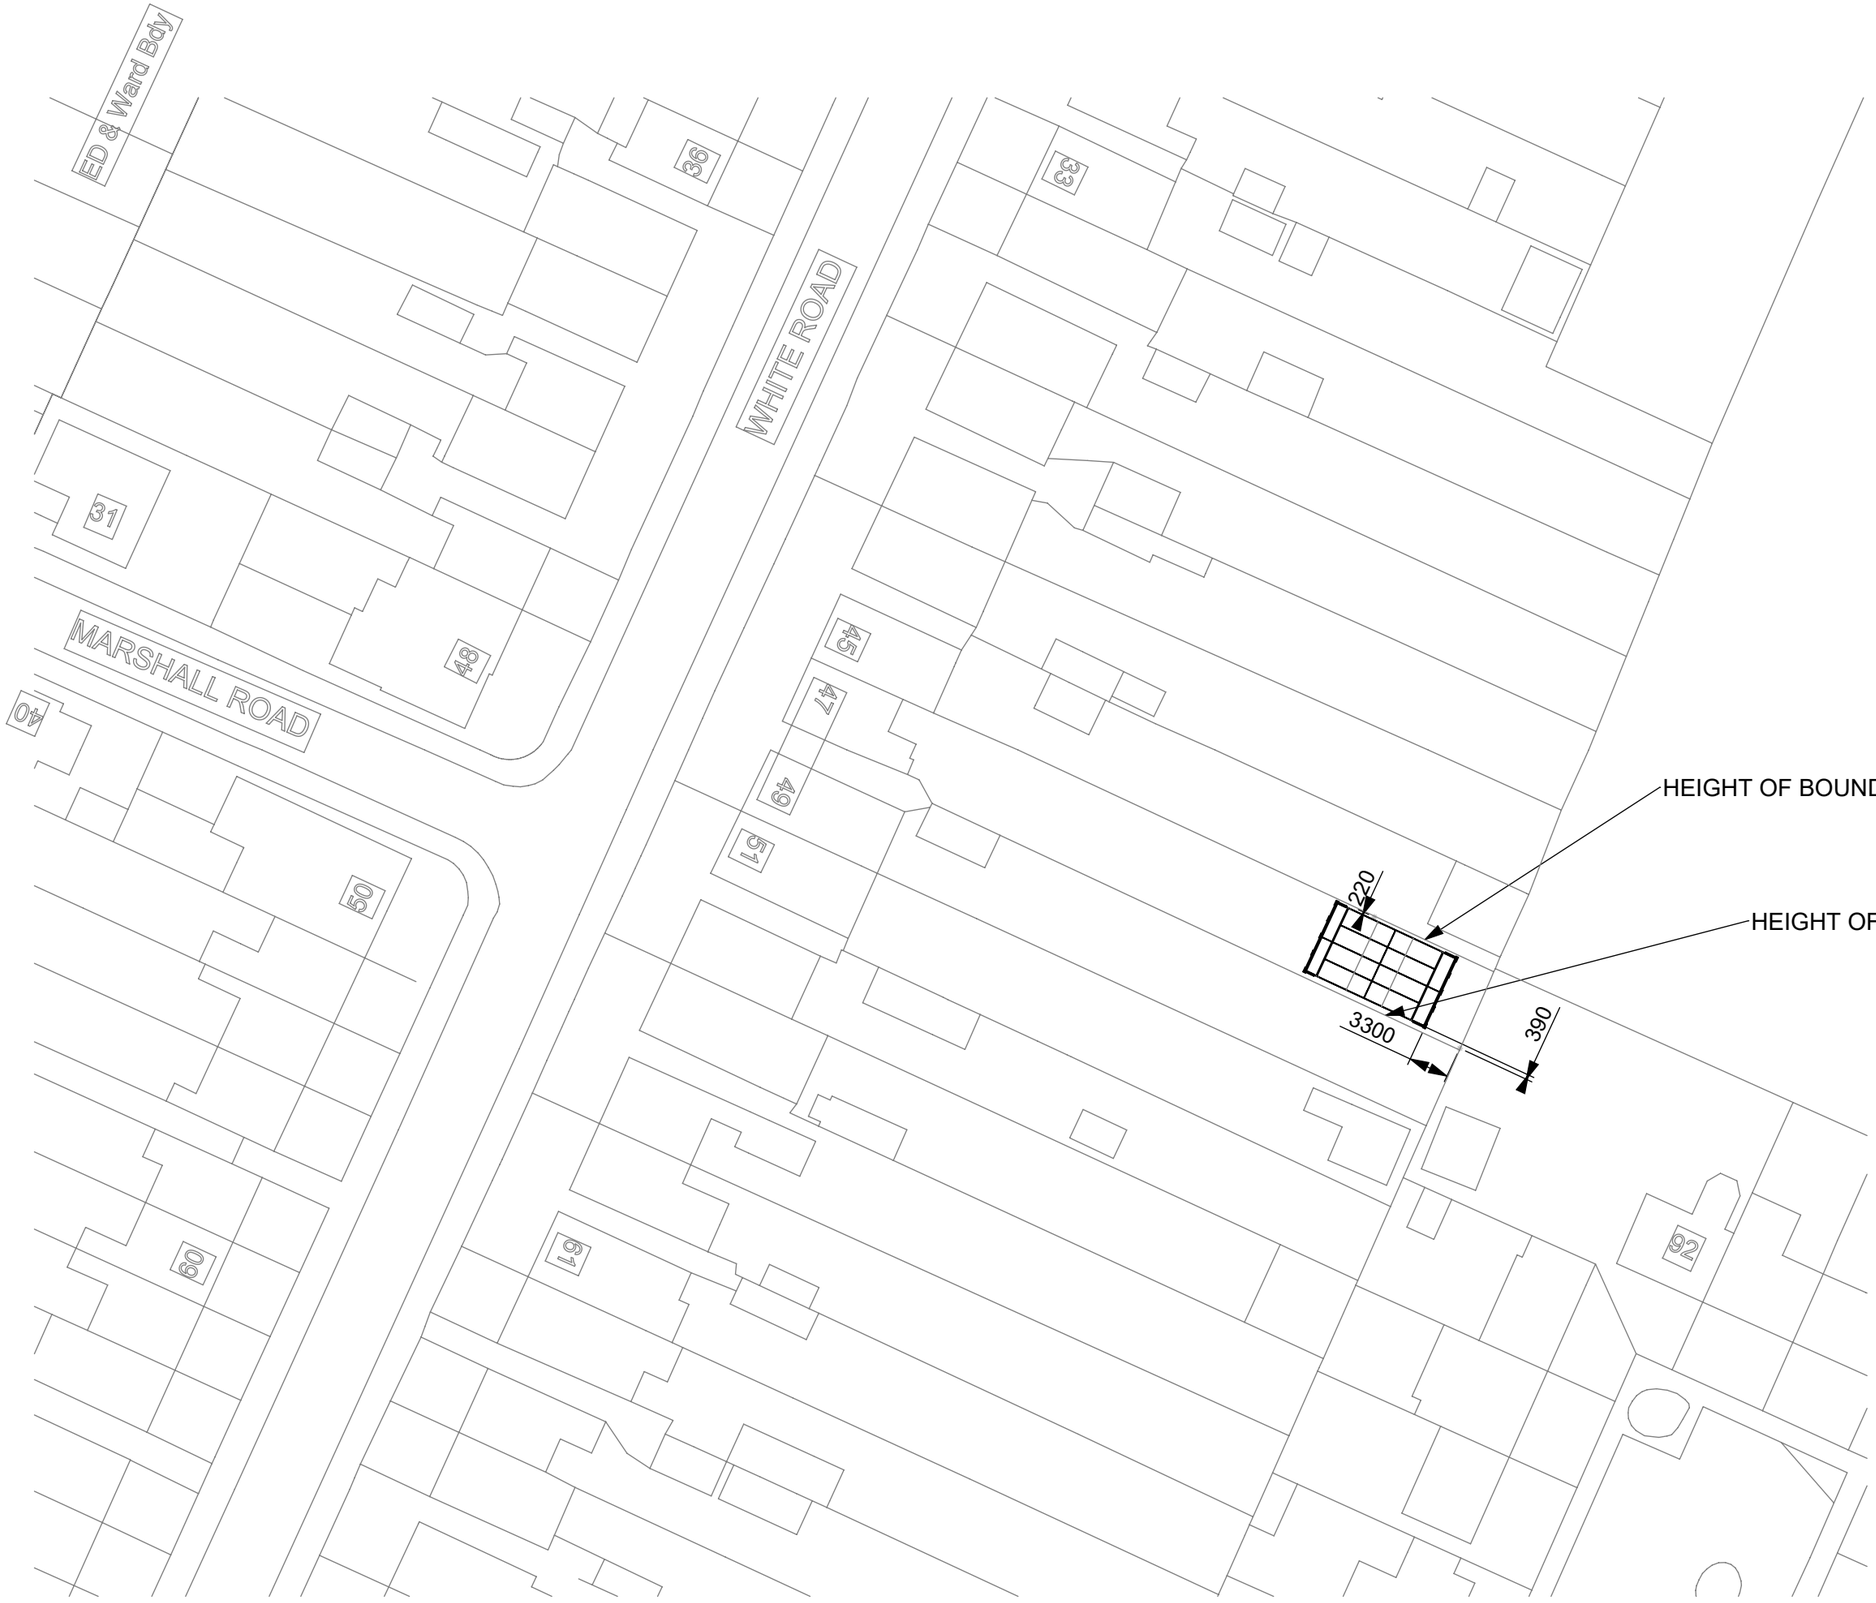

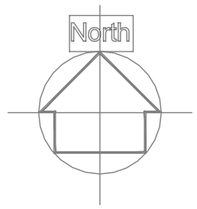

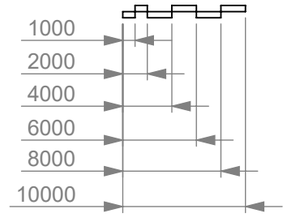

ALL DIMENSIONS IN MILLIMETRES

DATE 09/02/2021	REVISION 2
ADDRESS: 47 WHITE ROAD, OXFORD, OX4 2JJ	
TITLE: BLOCK PLAN	
DRAWING NUMBER: 47WH1 001	
PROPOSAL: SKATEBOARD RAMP	A3
SCALE:1:500 at A3	SHEET 1 OF 2