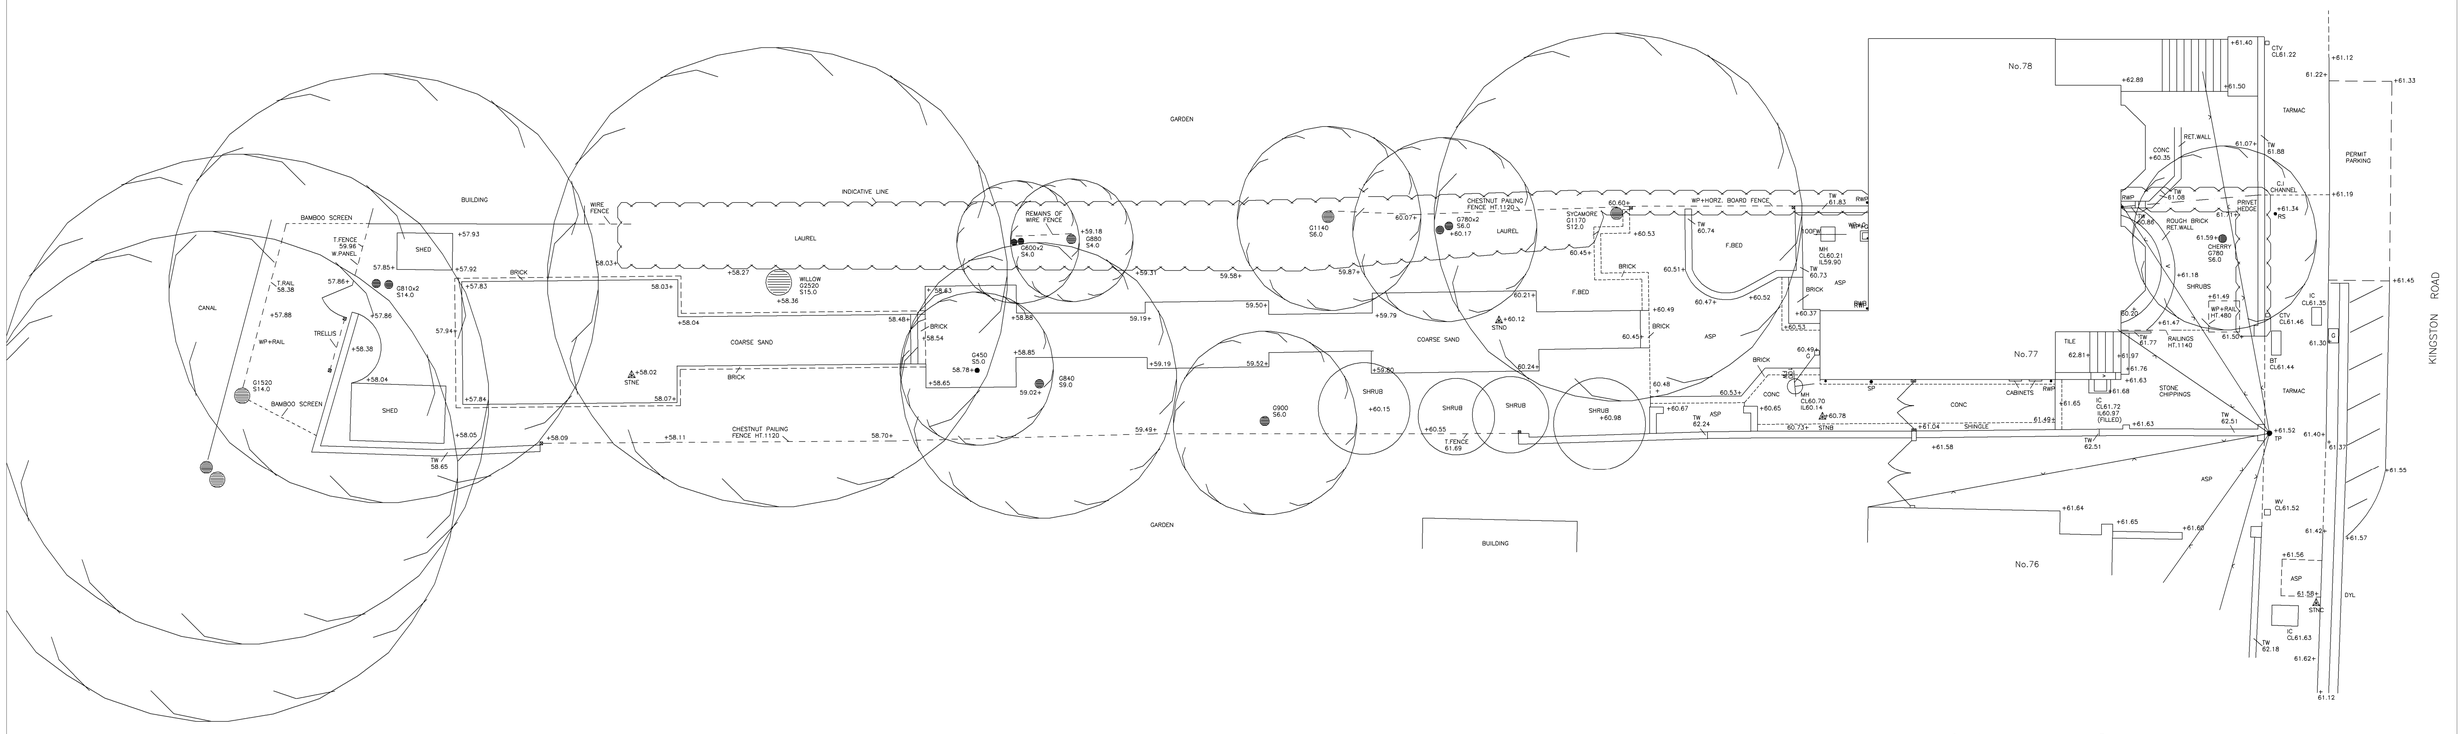

0 1m 5m

A 18/02/21 scale bar added, drawing title amended

N

INDICATIVE

LEVELS RELATE TO :-

OSBM SITUATED ON SW CORNER ST.MARGARETS CHURCH KINGSTON ROAD. VALUE 63.09m

ON DETAIL SURVEY

AB	AIR BRICK	JB	JUNCTION BOX
AC	AIR COMPRESSOR	LBH	LISTER BIN
ACU	AIR CONDITIONING UNIT	LC	LIGHTING COLUMN
AL	AIR LINE	LT	LIGHT
ASP	ARTIFICIAL STONE PAVING	MKR	MARKER (SERVICE)
BB	BOLLARD	MLP	MILE POST
BB	BELISHA BEACON	MP	MARKER POST
BDY	BOUNDARY	MPT	MOORING POST
BH	BORE HOLE	NB	NOTICE BOARD
BI	BUILDING	NK	MOORING RING
BOLL	BOLLARDS	OG	OVER HANG
BS	BUS STOP	OST	OIL STORAGE TANK
BT	BRITISH TELECOM	PB	POST BOX
CAB	CABLE BOX	PC	PATH CROSSING
CBK	COAL BUNKER	PE	PATH EDGING
C. BOX	CONTROL BOX	PH	PARKING METER
CG	CONTENTS GAUGES	PS	POLE SIGN
CI	CAST IRON	RE	ROOFING EYE
CL	CAST LEVEL	RFL	ROOF LEVEL
CPL	COAL PLATE	RG	RAIN GAUGE
CTV	CABLE TELEVISION	SB	SAND/GRIT BIN
DL	DRAIN LINE	SNP	STREET NAME PLATE
DYL	DOUBLE YELLOW LINE	SP	SIGN POST (TRAFFIC)
ELEC	ELECTRICITY	SYL	SINGLE YELLOW LINE
FAI	FRESH AIR INLET	TCB	TELEPHONE CALL BOX
F. BED	FLOWER BED	TH	TRIAL HOLE
FL	FLOOD LIGHT	TLCB	TRAFFIC LIGHT CONTROL BOX
FLT	FLOOD LIGHT TOWER	TM	TRAFFIC METER
FP	FLAG POLE	TRL	TRAFFIC LIGHT
G	GAS	TS	TREE STUMP
GG	GAS GOVERNER	TT	TOP OF TANK
GV	GAS VALVE	TW	TOP OF WALL
HT	HEIGHT	TF	TOP OF FENCE
IC	INSPECTION COVER	UTL	UNABLE TO LIFT
IL	INVERT LEVEL	UTT	UNABLE TO TRACE
ILL	ILLUMINATED	VC	VENT COLUMN
IP	INSPECTION PLATE	WL	WATER LEVEL
		WM	WATER METER
ON FENCES/DIVISIONS		WP	WOOD POST
CP/	CONCRETE POST	WV	WATER VALVE
MP/	METAL POST	/HB	HORIZONTAL BOARD
WP/	WOOD POST	/IWP	INTERMEDIATE PANEL
/BW	BARBED WIRE	/M	METAL
/CB	CLOSE BOARDED	/MR	METAL RAIL
/CI	CAST IRON RAILING IRON	/PR	PLASTIC RAIL
/CL	CHAIN LINK	/VB	VERTICAL BOARD
/CP	CHESTNUT PALING	/W	WIRE
/CVP	CONCRETE PALING	/WR	WOOD RAIL
		/CSW	CONC SECTION WALL
ON BUILDINGS			
ASB	ASBESTOS	RWC	RAIN CHANNEL
AV	AIR VENT	SFW	SOIL & VENT PIPE
CILL	CILL LEVEL	SK	SPRING OF ARCH
CR	CENTRE OF ARCH	SDH	SUSPENDED CEILING HEIGHT
CW	CENTRE OF WEIGHT	SD	SLIDING DOOR
CWT	COLD WATER TANK	TD	TIMBER DOOR
DH	DOOR HEAD	VHP	SEWER VENT PIPE
ESP	ELECTRIC SWITCH PANEL	UOD	UP & OVER DOOR
FH	FRAME HEIGHT	UTB	UNDERSIDE OF BEAM
FS	FOLDING DOOR	VP	VENT PIPE
GRL	GLAZED ROOF LIGHT	WH	WATER HEATER
HW	HOSE REEL TANK	WP	WASTE PIPE
PART	PARTITIONING	WST	WATER STORAGE TANK
RSD	ROLLER SHUTTER DOOR	HEAD	HEAD LEVEL

W.P.G.SURVEYS
LAND SURVEYORS
MEADWAY HOUSE, 17-21 BRIGHTON ROAD
SURBITON, SURREY, KT6 5LR
TEL.020 8390 2711 FAX.020 8390 6277

SITE

77 KINGSTON ROAD
OXFORD
OX2 6RJ

DRAWING

SITE SURVEY
EXISTING

SCALE 1:100	DATE JAN 2011	JOB NO 4792	
SURVEYED BY SP.CP	TRACED BY	DRAWING NO 01a	
DRAWN BY SCP	ECLIPSE/AUTOCAD		

FOR

AY ARCHITECTS