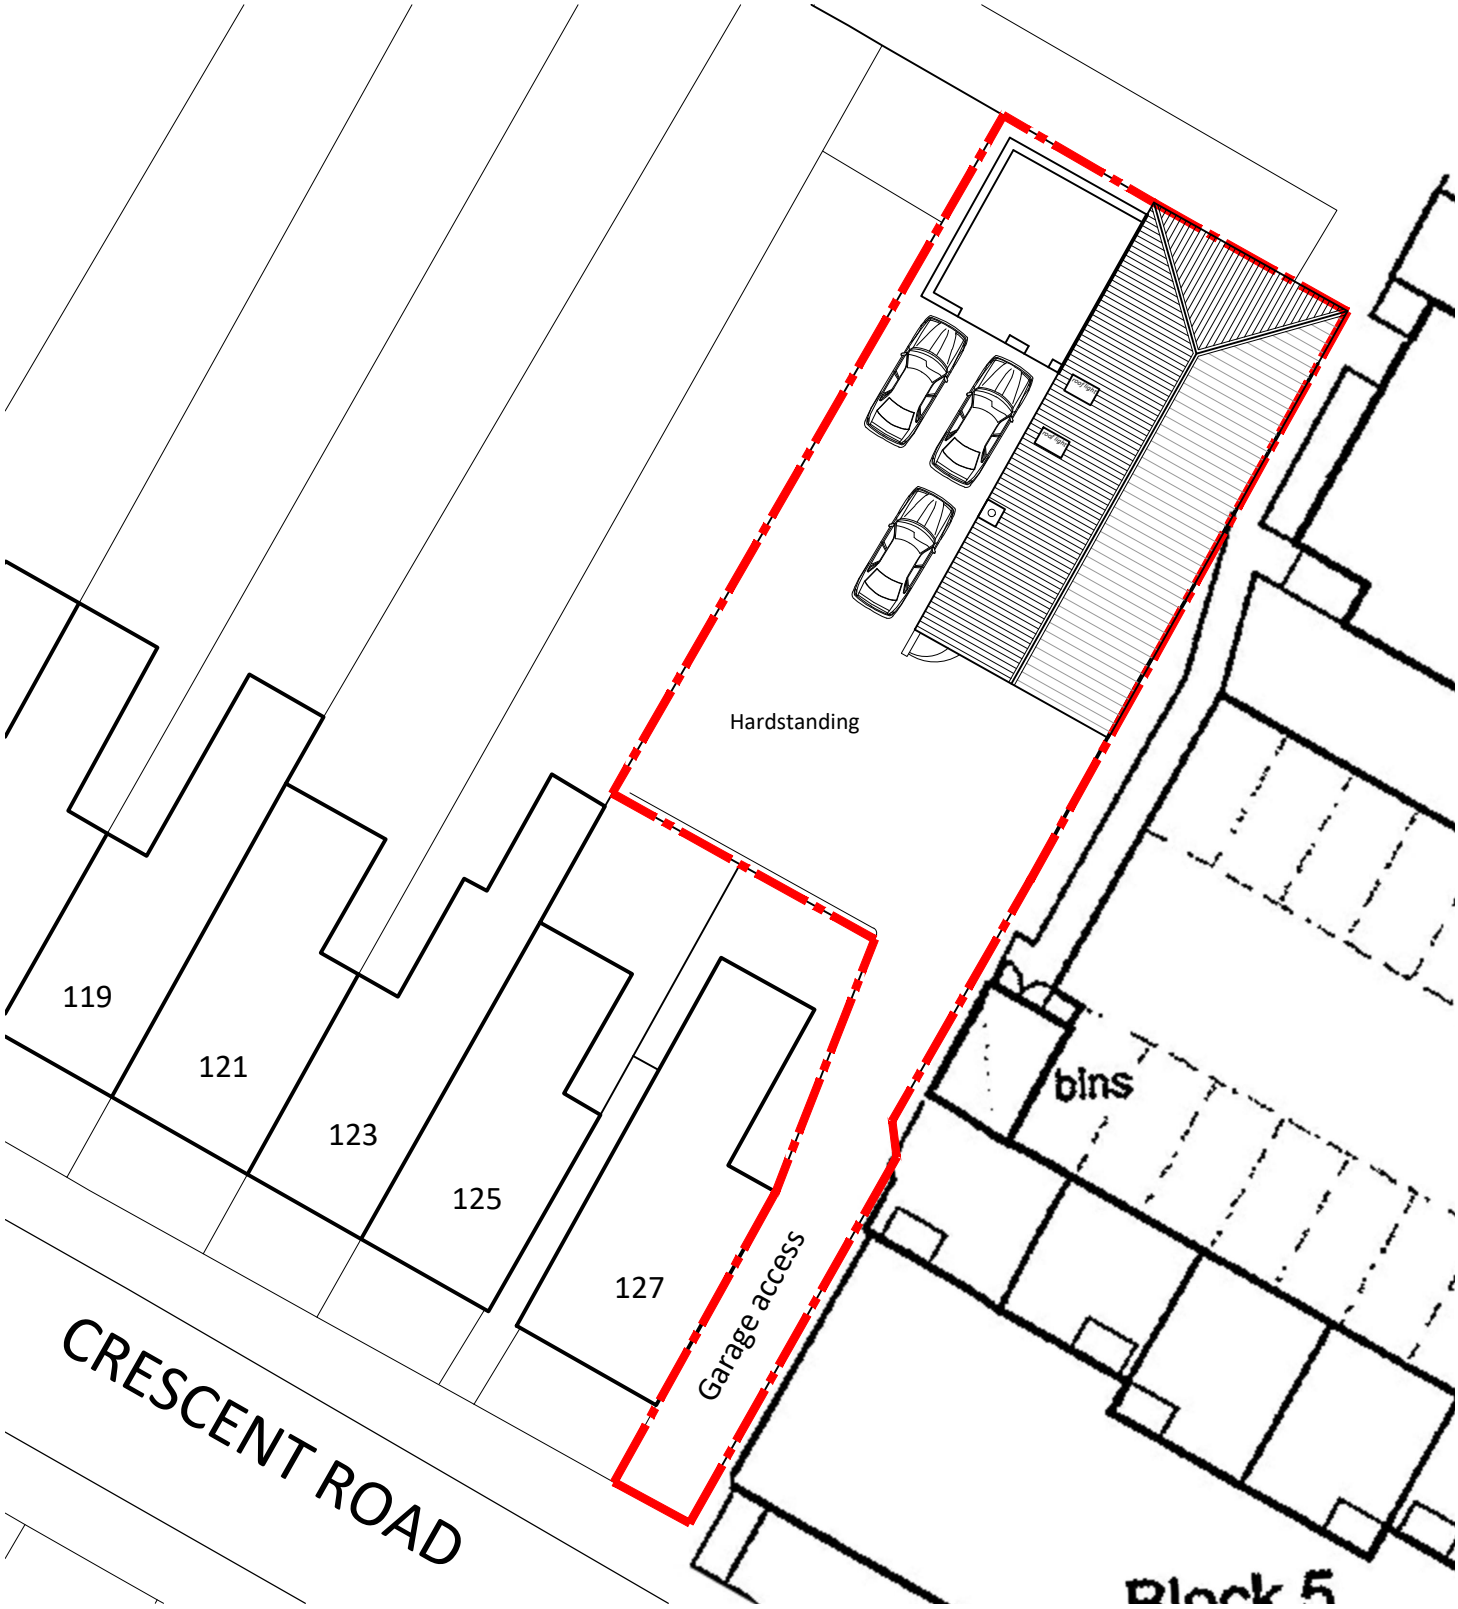

WALKERGRAHAM
architects

North: N

OXFORDSHIRE
44 Horton View
Banbury
Oxfordshire
OX16 9HP
T. 01295 709247
M. 07786 918682

YORKSHIRE
3 New Street
York
Yorkshire
YO1 8RA
T. 01904 848868
M. 07706 801879

www.walkergraham.co.uk
Email:architecture@walkergraham.co.uk

Rev	Date	Notes
X	00.00.00	xxxxxxxxxxxxxxx

Project:
PROPOSED DEVELOPMENT
CRESCENT ROAD GARAGE, OXFORD

For:
MR DREWETT

Drawing scale:
EXISTING SITE LAYOUT

Drawing scale:
1:250 at A4

Drawing date:
FEBRUARY 2020

Drawing no.
WG104 - 011

Revision
-

1:2500 - 0m 20m 40m 60m 80m 100m
1:1250 - 0m 10m 20m 30m 40m 50m

1:200 - 0m 2m 4m 6m 8m
1:100 - 0m 1m 2m 3m 4m

1:50 - 0m 0.4m 0.8m 1.2m 1.6m 2m
1:25 - 0m 0.2m 0.4m 0.6m 0.8m 1m

General Notes:

This drawing is copyright (C). The reproduction of this drawing is expressly prohibited by WalkerGraham LLP.

Dimensions and conditions shall be verified on site. Any discrepancies between this drawing and site conditions shall be brought to the attention of Walker Graham LLP for resolution prior to placing orders or construction.

This drawing should not be scaled.

Walker Graham LLP (UK) 2013.