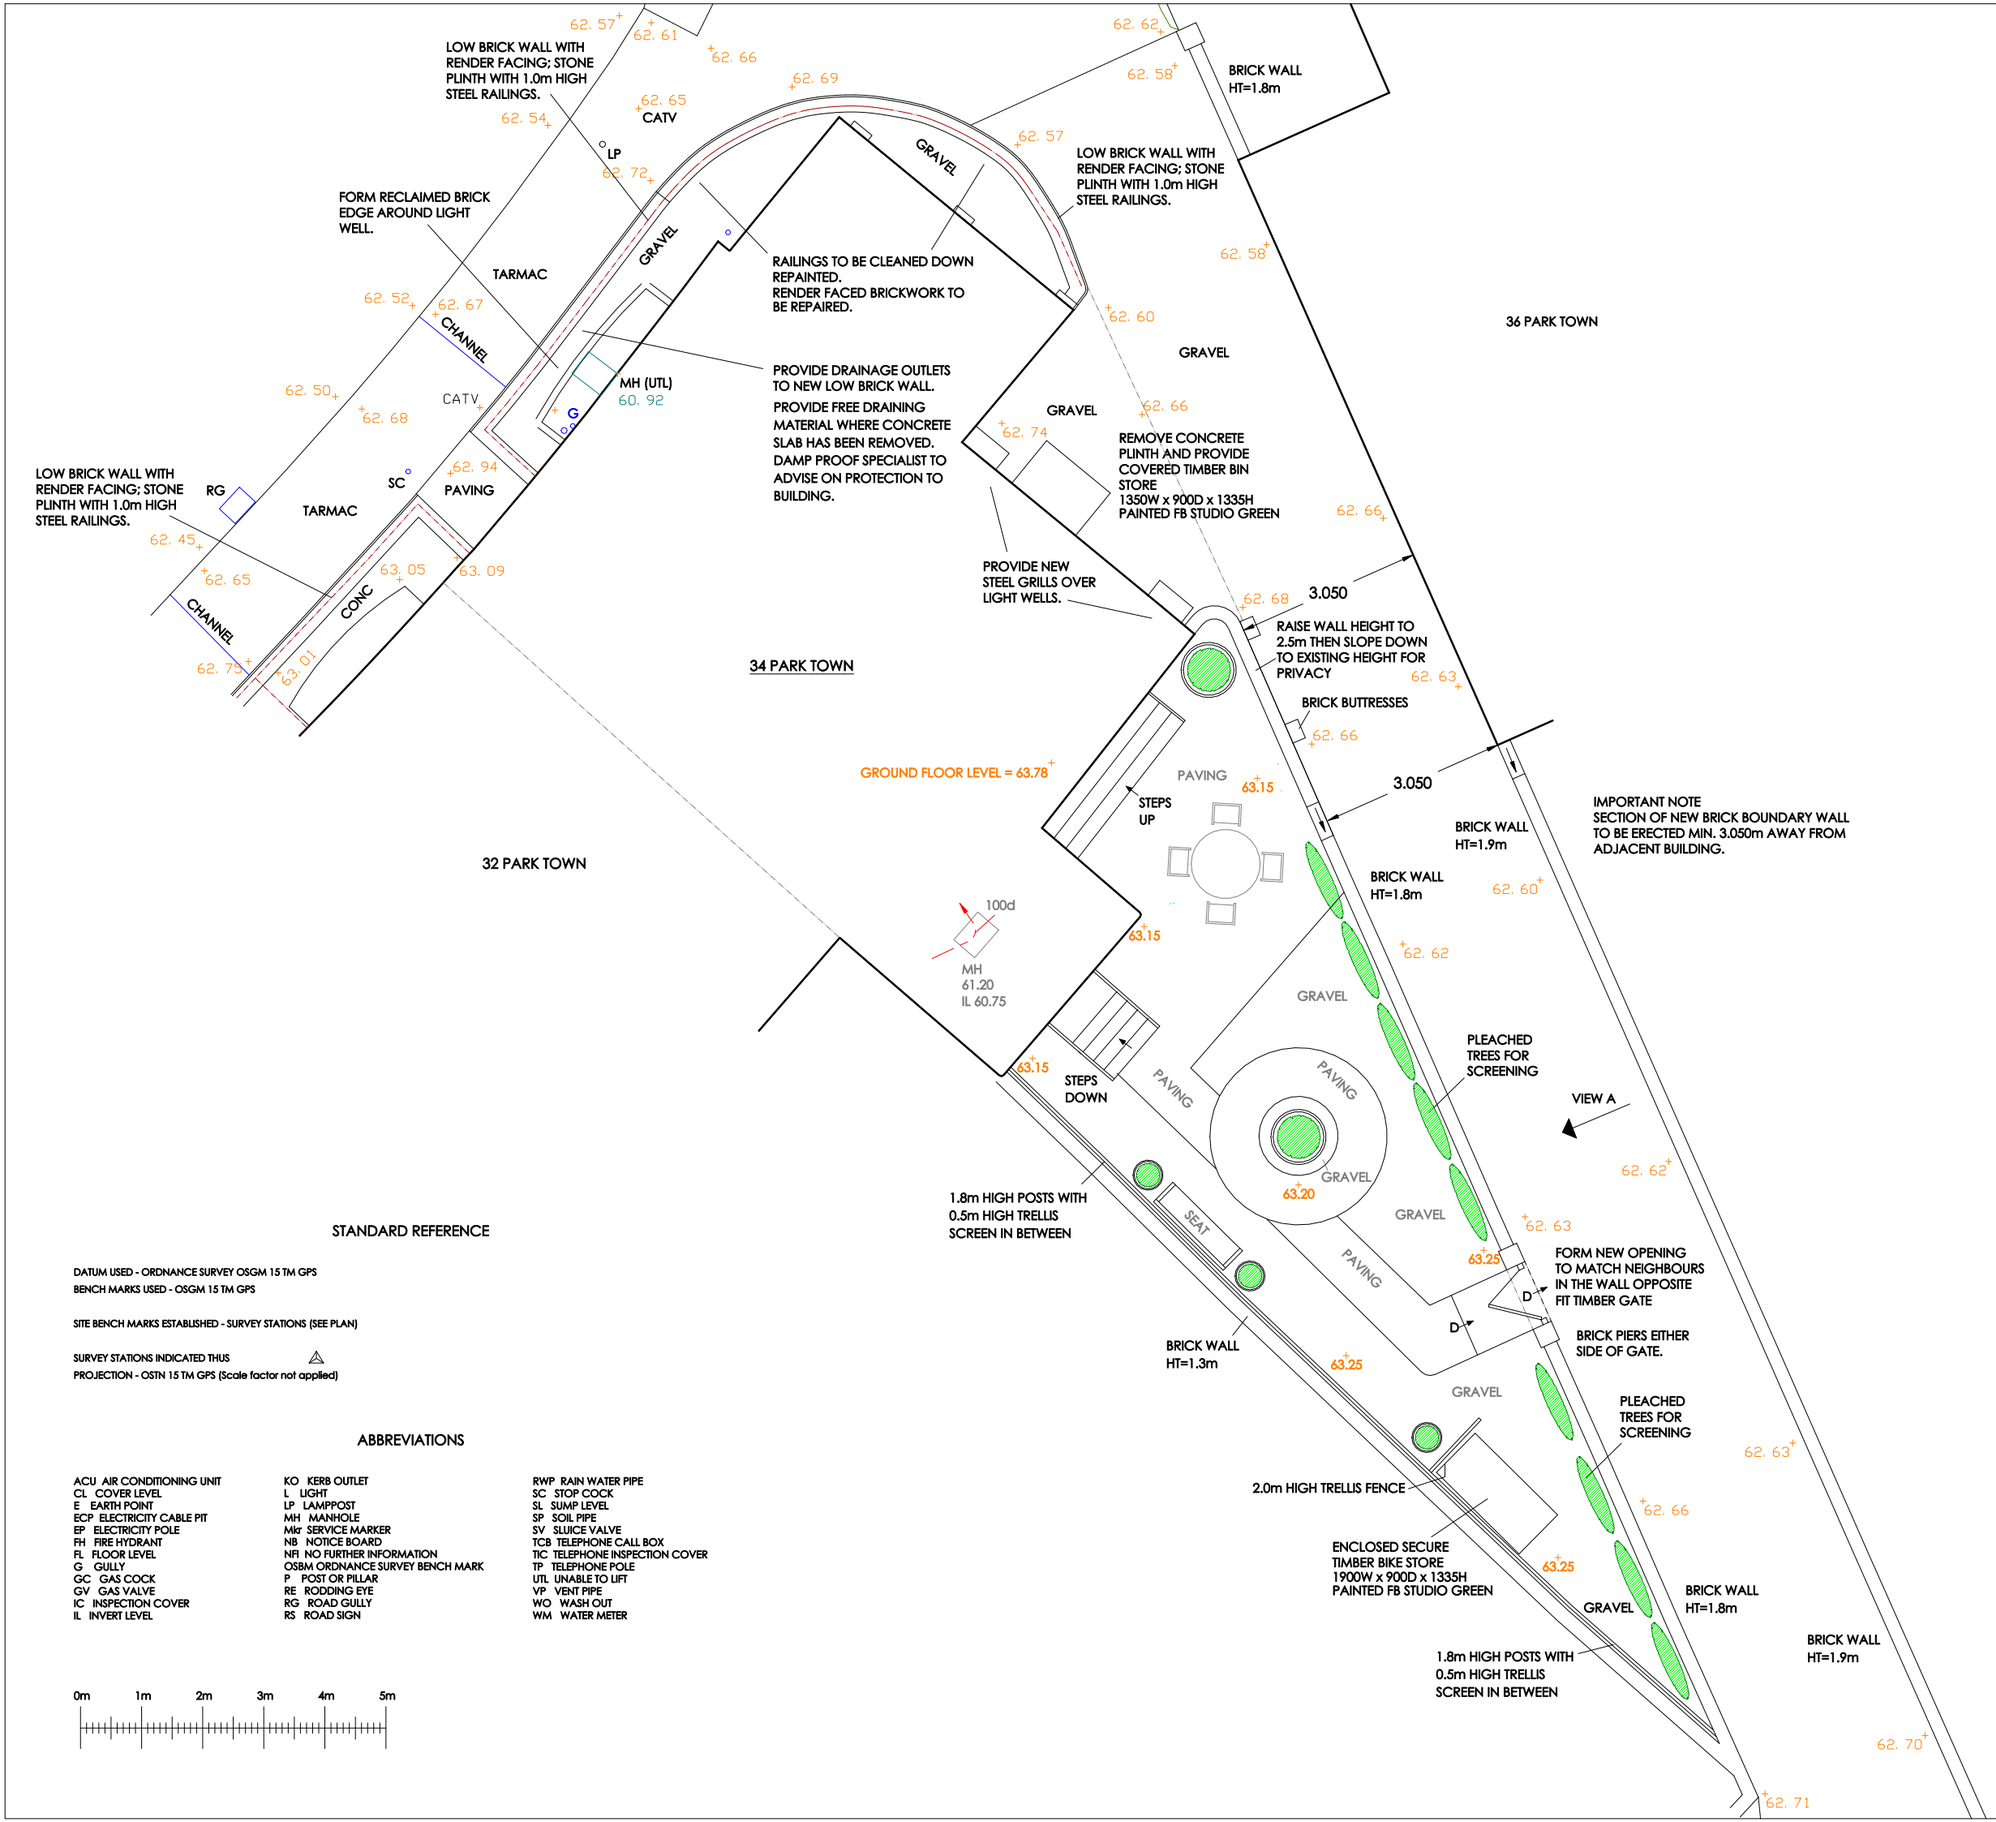

STANDARD REFERENCE

DATUM USED - ORDNANCE SURVEY OSGM 15 TM GPS
BENCH MARKS USED - OSGM 15 TM GPS

SITE BENCH MARKS ESTABLISHED - SURVEY STATIONS (SEE PLAN)

SURVEY STATIONS INDICATED THUS △
PROJECTION - OSTN 15 TM GPS (Scale factor not applied)

ABBREVIATIONS

ACU AIR CONDITIONING UNIT
CL COVER LEVEL
E EARTH POINT
ECP ELECTRICITY CABLE PIT
EP ELECTRICITY POLE
FH FIRE HYDRANT
FL FLOOR LEVEL
G GULLY
GC GAS COCK
GV GAS VALVE
IC INSPECTION COVER
IL INVERT LEVEL
KO KERB OUTLET
L LIGHT
LP LAMPPOST
MH MANHOLE
Mkr SERVICE MARKER
NB NOTICE BOARD
NFI NO FURTHER INFORMATION
OSBM ORDNANCE SURVEY BENCH MARK
P POST OR PILLAR
RE RODDING EYE
RG ROAD GULLY
RS ROAD SIGN
RWP RAIN WATER PIPE
SC STOP COCK
SL SUMP LEVEL
SP SOIL PIPE
SV SLUICE VALVE
TCB TELEPHONE CALL BOX
TIC TELEPHONE INSPECTION COVER
TP TELEPHONE POLE
UTL UNABLE TO LIFT
VP VENT PIPE
WO WASH OUT
WM WATER METER

0m 1m 2m 3m 4m 5m

© THIS DRAWING IS THE PROPERTY OF DEREK SKEATS ASSOCIATES LTD AND IS NOT TO BE REPRODUCED IN ANY FORM WITHOUT WRITTEN PERMISSION.

CLIENT
MR. & MRS. A. PARR

TITLE
PROPOSED SITE LAYOUT
34 PARK TOWN
OXFORD
OX2 6SJ

SCALE
1:100 - A3 SHEET

DATE
19/02/21

DRAWN BY
NES

DRAWING NUMBER
2020-09-02 PSL Ver.6A

DEREK SKEATS ASSOCIATES LTD
ARCHITECTURAL ENGINEERING
Grassington House, 142 Gidley Way,
Horspath, Oxon. OX33 1TD
Tel: 07703 292982
E-mail: noelskeats@btinternet.com