Iceland

Second Avenue
Deeside Industrial Park
Deeside
Flintshire
CH5 2NW

Tel: (0)1244 830100
Fax: (0)1244 814531

All dimensions to be checked on site and any discrepancies to be reported immediately to Iceland Foods plc.

REV	DATE	BY	DESCRIPTION

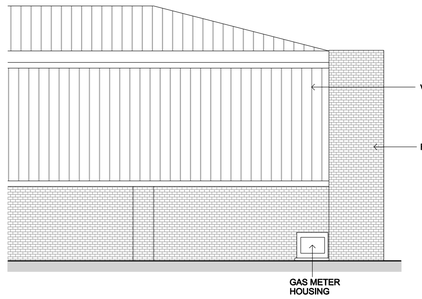

LEFT SIDE ELEVATION (1:100)

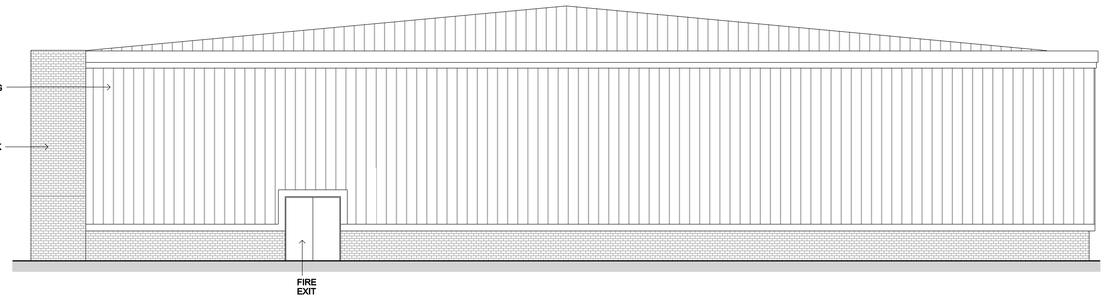

REAR ELEVATION (1:100)

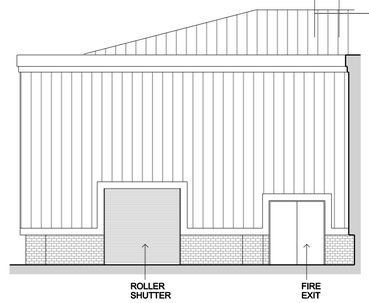

RIGHT SIDE ELEVATION (1:100)

EXISTING

PROPOSED

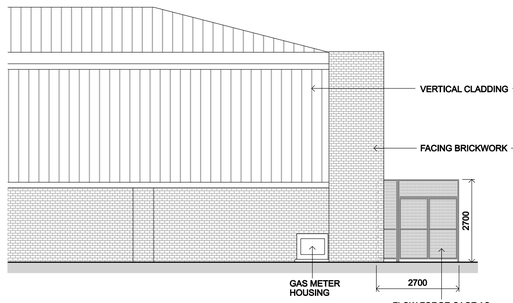

LEFT SIDE ELEVATION (1:100)

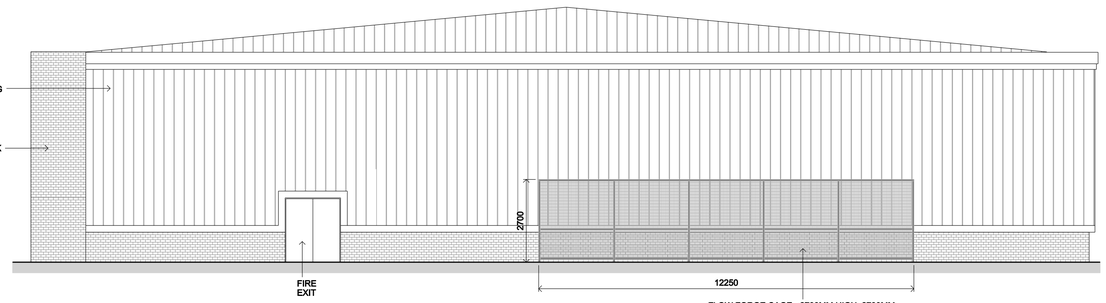

REAR ELEVATION (1:100)

TO BE READ IN CONJUNCTION WITH SPECIALIST M&E DRAWINGS

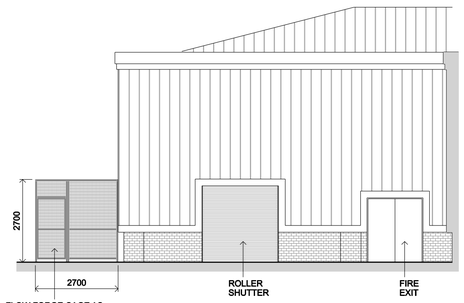

RIGHT SIDE ELEVATION (1:100)

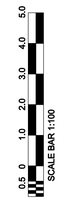

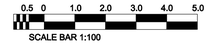

DWG NO. ICE571-OXFORD-PLN01		SHEET NO.	REV.
PROJECT OXFORD			STORE NO.
ADDRESS UNIT 1 OXFORD SHOPPING PARK, AMBASSADOR AVENUE, OXFORD. OX4 6XJ			
TITLE REAR & SIDE ELEVATIONS AS EXISTING & AS PROPOSED			
DATE 22.02.21		SCALE 1:100 @ A1	
DRAWN RRDS		CHECKED	

Iceland