CHECK ALL DIMENSIONS ON SITE

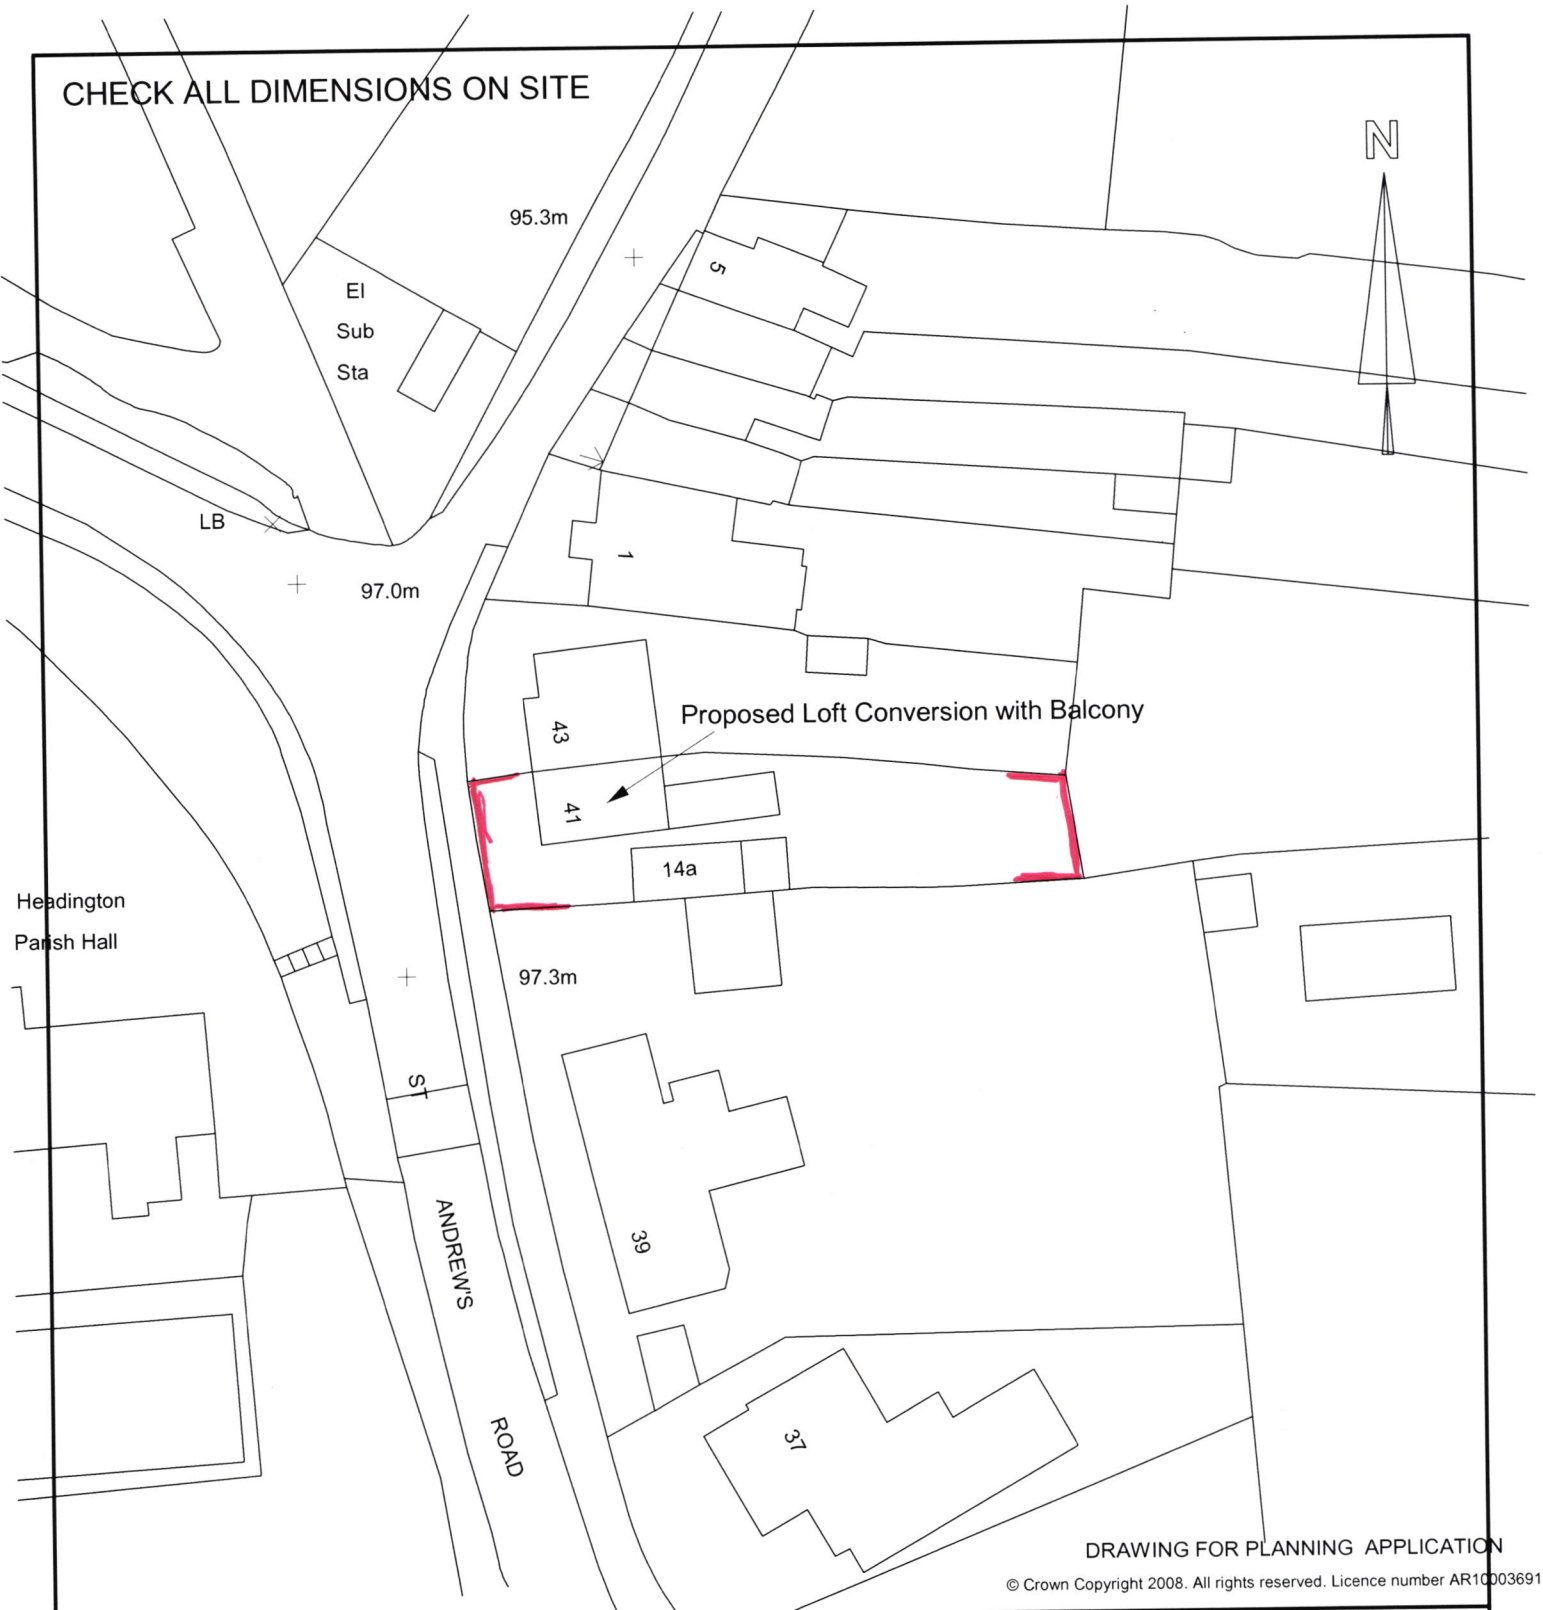


DRAWING FOR PLANNING APPLICATION

© Crown Copyright 2008. All rights reserved. Licence number AR1C003691

# BLOCK PLAN

0 5m

Proposed : LOFT CONVERSIOB WITH REAR DORMER & BALCONY

At : 41 ST ANDREWS ROAD, HEADINGTON, OXFORD.

For : Mr.H.FERRIS

Scale : 1 : 500

Embling Associates Ltd - Chartered Building Engineer
Building and Planning Design
23 Sinodun Road, Didcot, OX11 8HP.
Mob : 07710298597
email : mike@emblingal.com

Drg. No. 21/0203/PBP1 - A4

Copyright EAL 2021