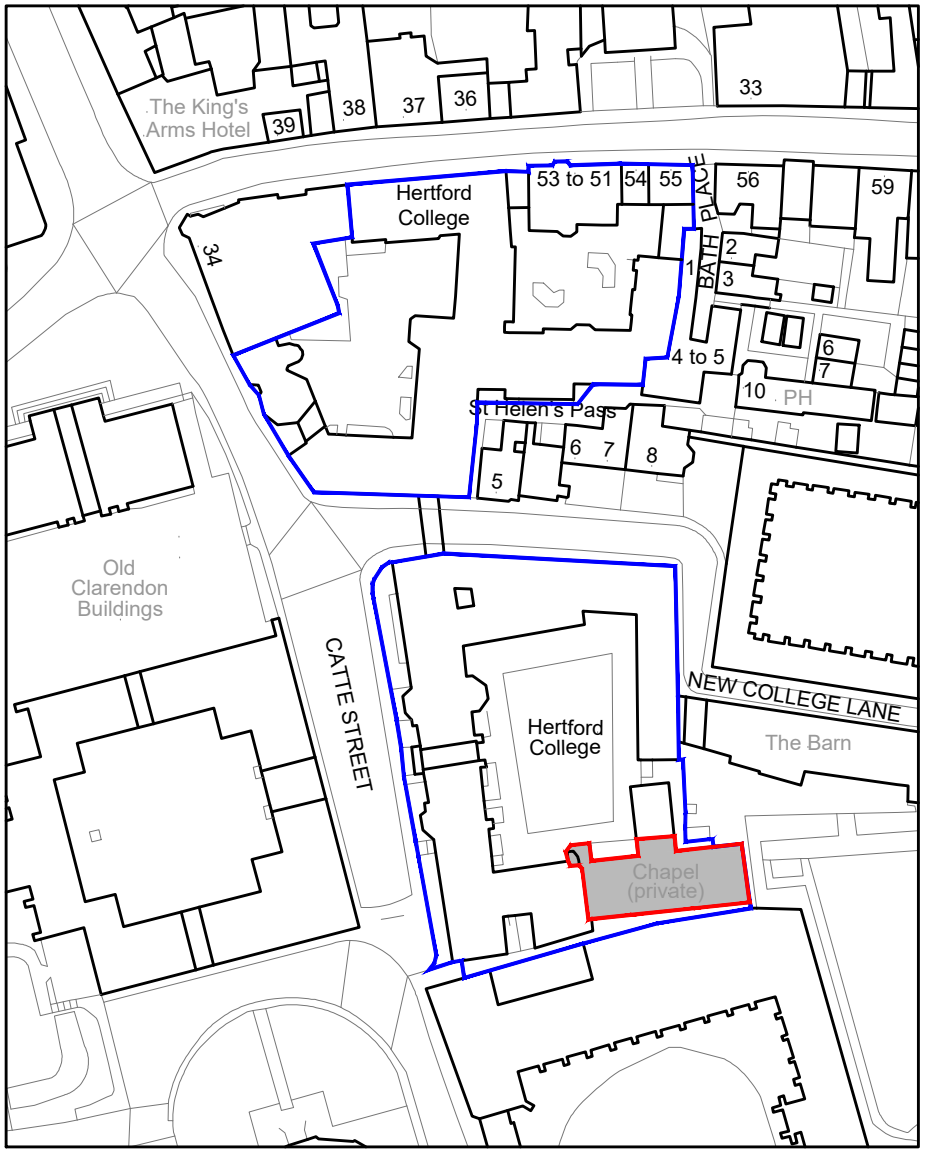

©Crown Copyright and database rights 2019 OS 100019980

Key

Site area

Area owned by Hertford College

LOCATION PLAN

Scale 1:1250

0 10 20 30 40 50 60 70 80 90 100

100m

Scale Bar 1:1250

N

Notes

1. Copyright Jessop and Cook Architects Limited.
2. Do not scale from drawings, all dimensions to be checked on site.

Revisions

PLANNING ISSUE

Chapel RWP Works, Old Buildings Quad,
Hertford College, Catte Street,
Oxford, OX1 3BW

for
Hertford College,
University of Oxford

Drawing title

Location Plan

JESSOP & COOK ARCHITECTS

WEST WING, SECOND FLOOR
9 PARK END STREET
OXFORD OX1 1HH

T:01865 591212
E: info@jessopandcook.co.uk
www.jessopandcook.co.uk

Scale at A4	Date	Drawn by	Checked
1:1250	Feb 2021	RG	

Drawing number

P.1529_05_001

Revision