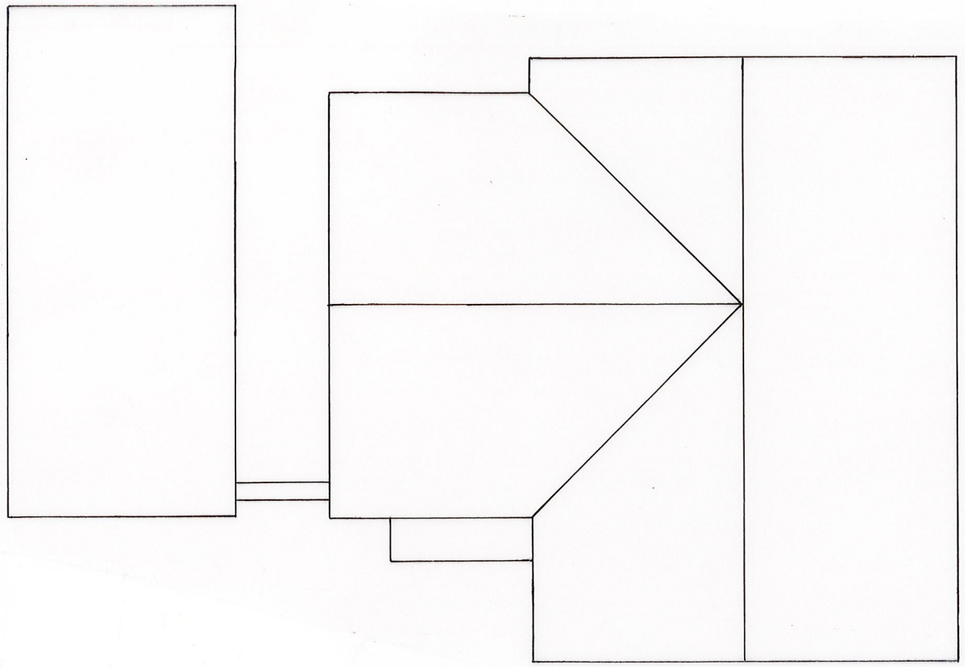

ROOF PLAN

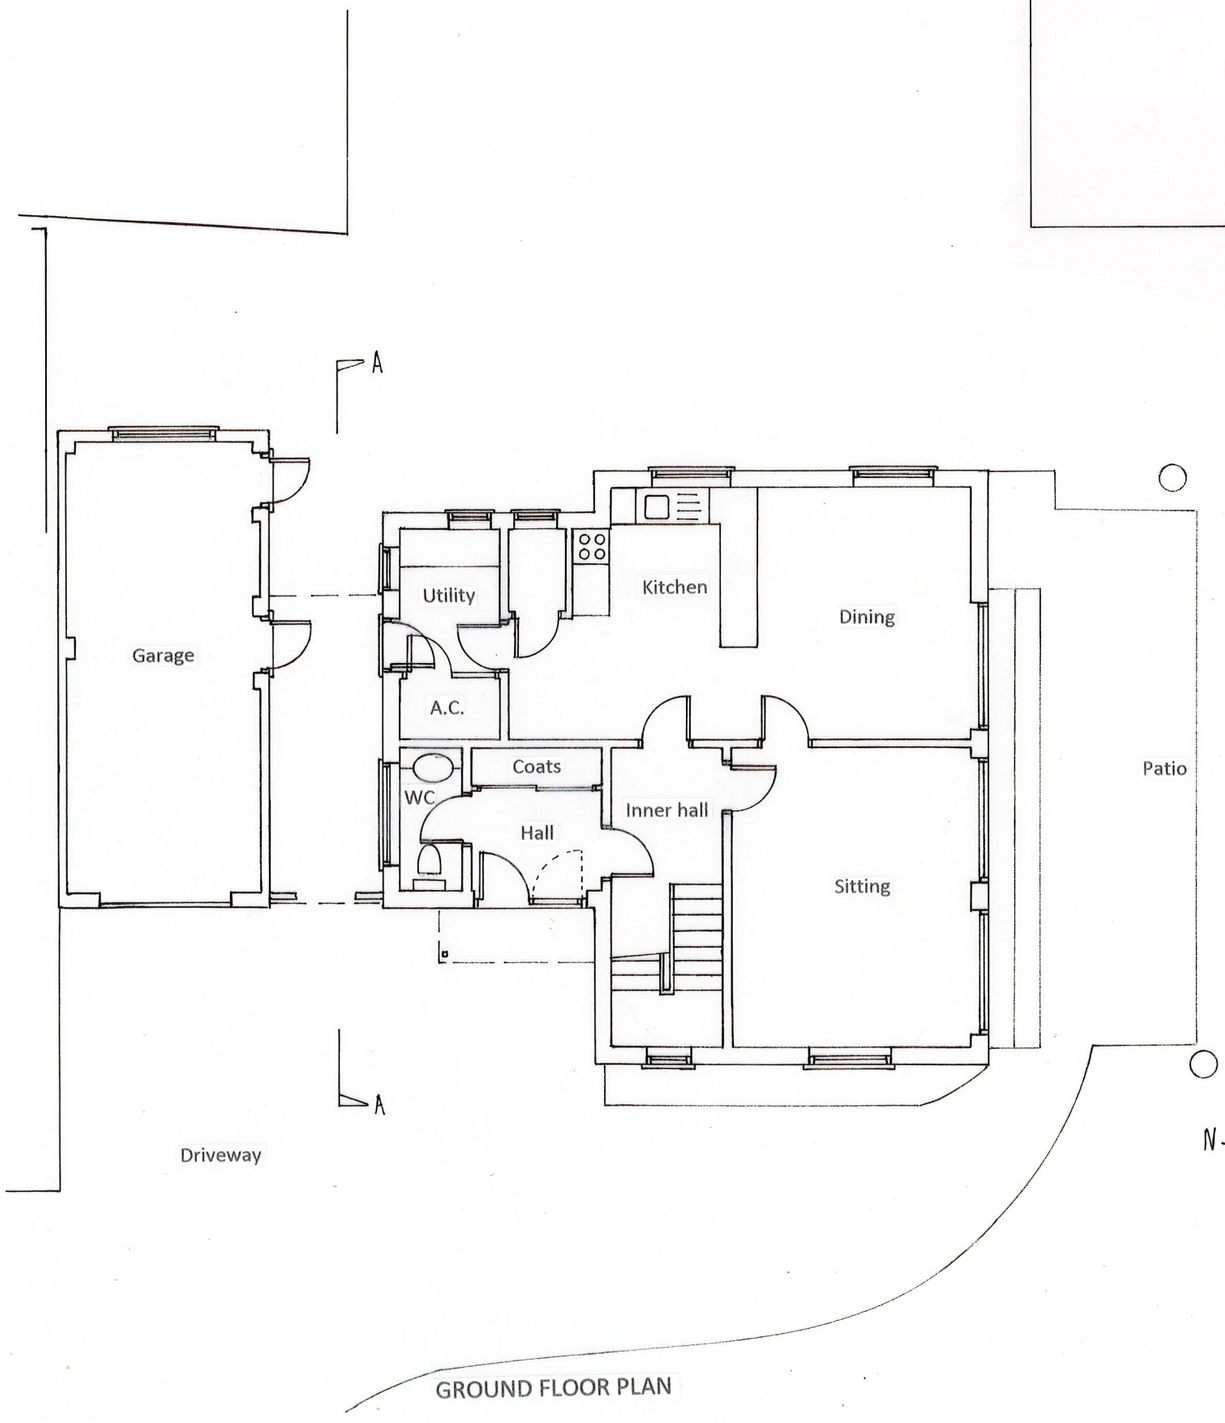

GROUND FLOOR PLAN

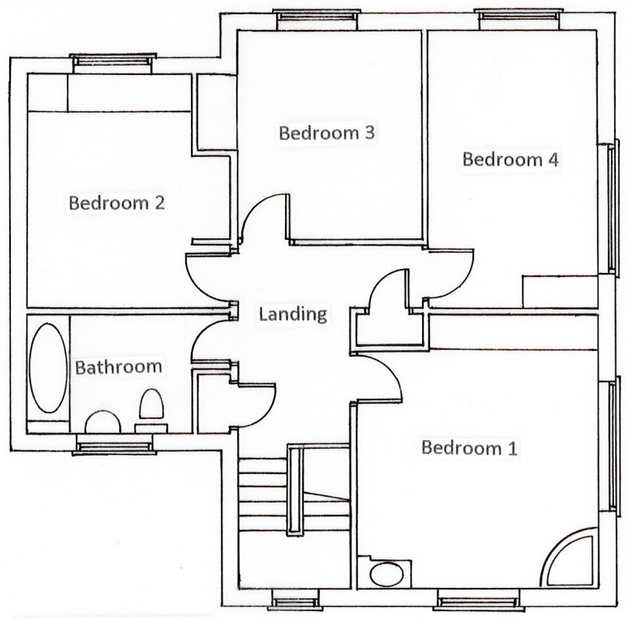

FIRST FLOOR PLAN

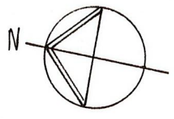

Digby Architectural

www.digbyarchitectural.co.uk.
Robert Tomlinson BA (Hons) Arch / Dip Arch / Dip U.D.

ADDRESS: 4 Broughton Close, Old Marston, Oxford, OX3 0RQ
TEL NOS: 01865 761707 or 07979756918
EMAIL: info@digbyarchitectural.co.uk

CLIENT: MS. MIRANDA AGAR

PROJECT: EXTENSIONS TO IBSTOCKS, 1 PONDS LANE, OLD MARSTON

DRAWING: EXISTING PLANS- SURVEY DRAWINGS

DATE: APR. 2020 SCALE: 1:100 AT A3

DRAWING NO.: 1PLOM:SU01 REVISION: