01 Existing Front Elevation
1:50

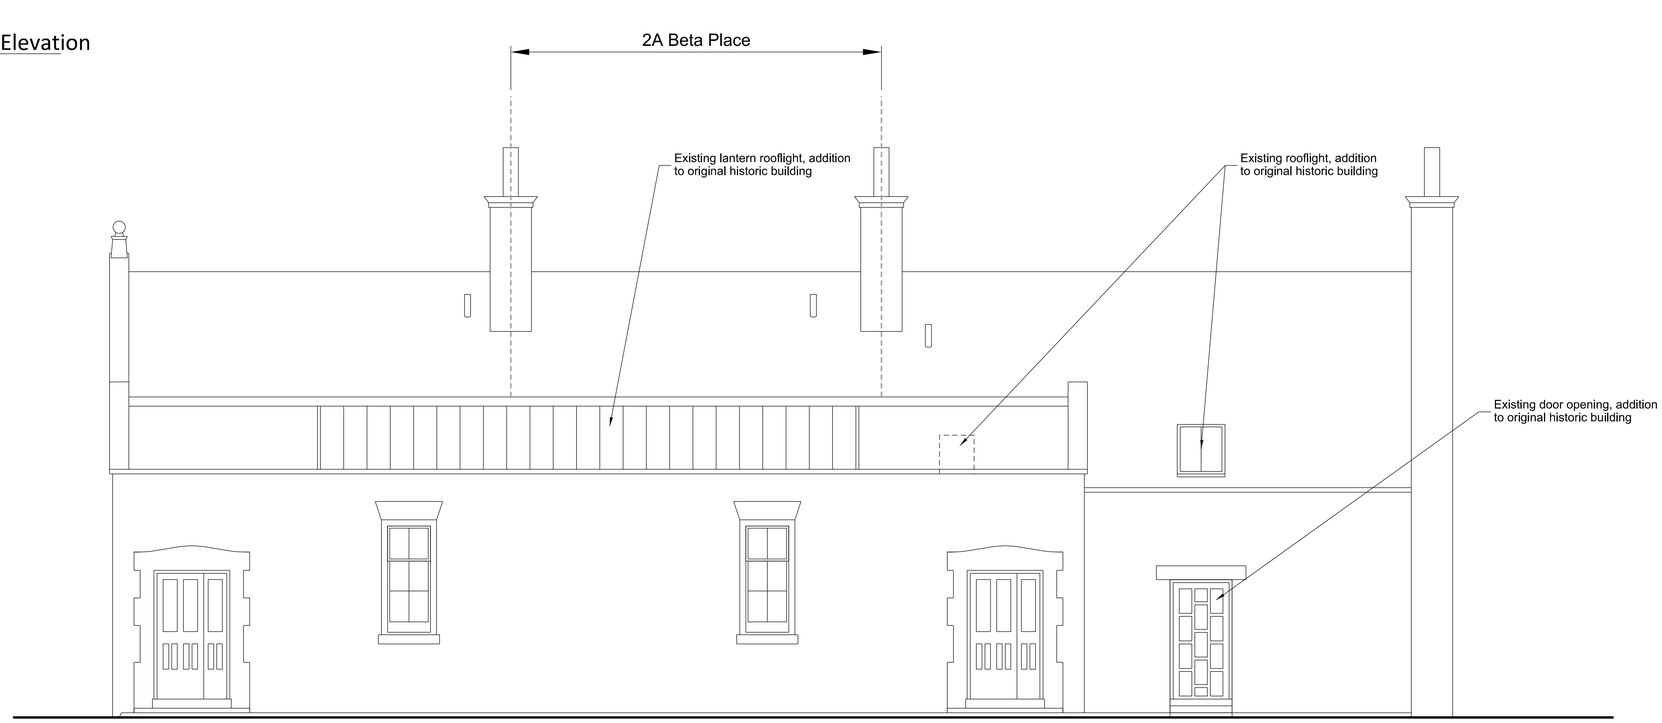

02 Existing Rear Elevation
1:50

General Notes
1. Do not scale
2. All dimensions are shown in millimetres unless otherwise noted

Rev	Date	Reason For Issue	Chk

Key Plan

Client

Project
2A Beta Place

Title
Existing Elevations

Status

Project Number	Date	Checked By
304	21/02/21	RJ
Revision	Scale @ ISO A1	Approved By
00	1:50	PM

Drawing Number
A-304-0102-EX