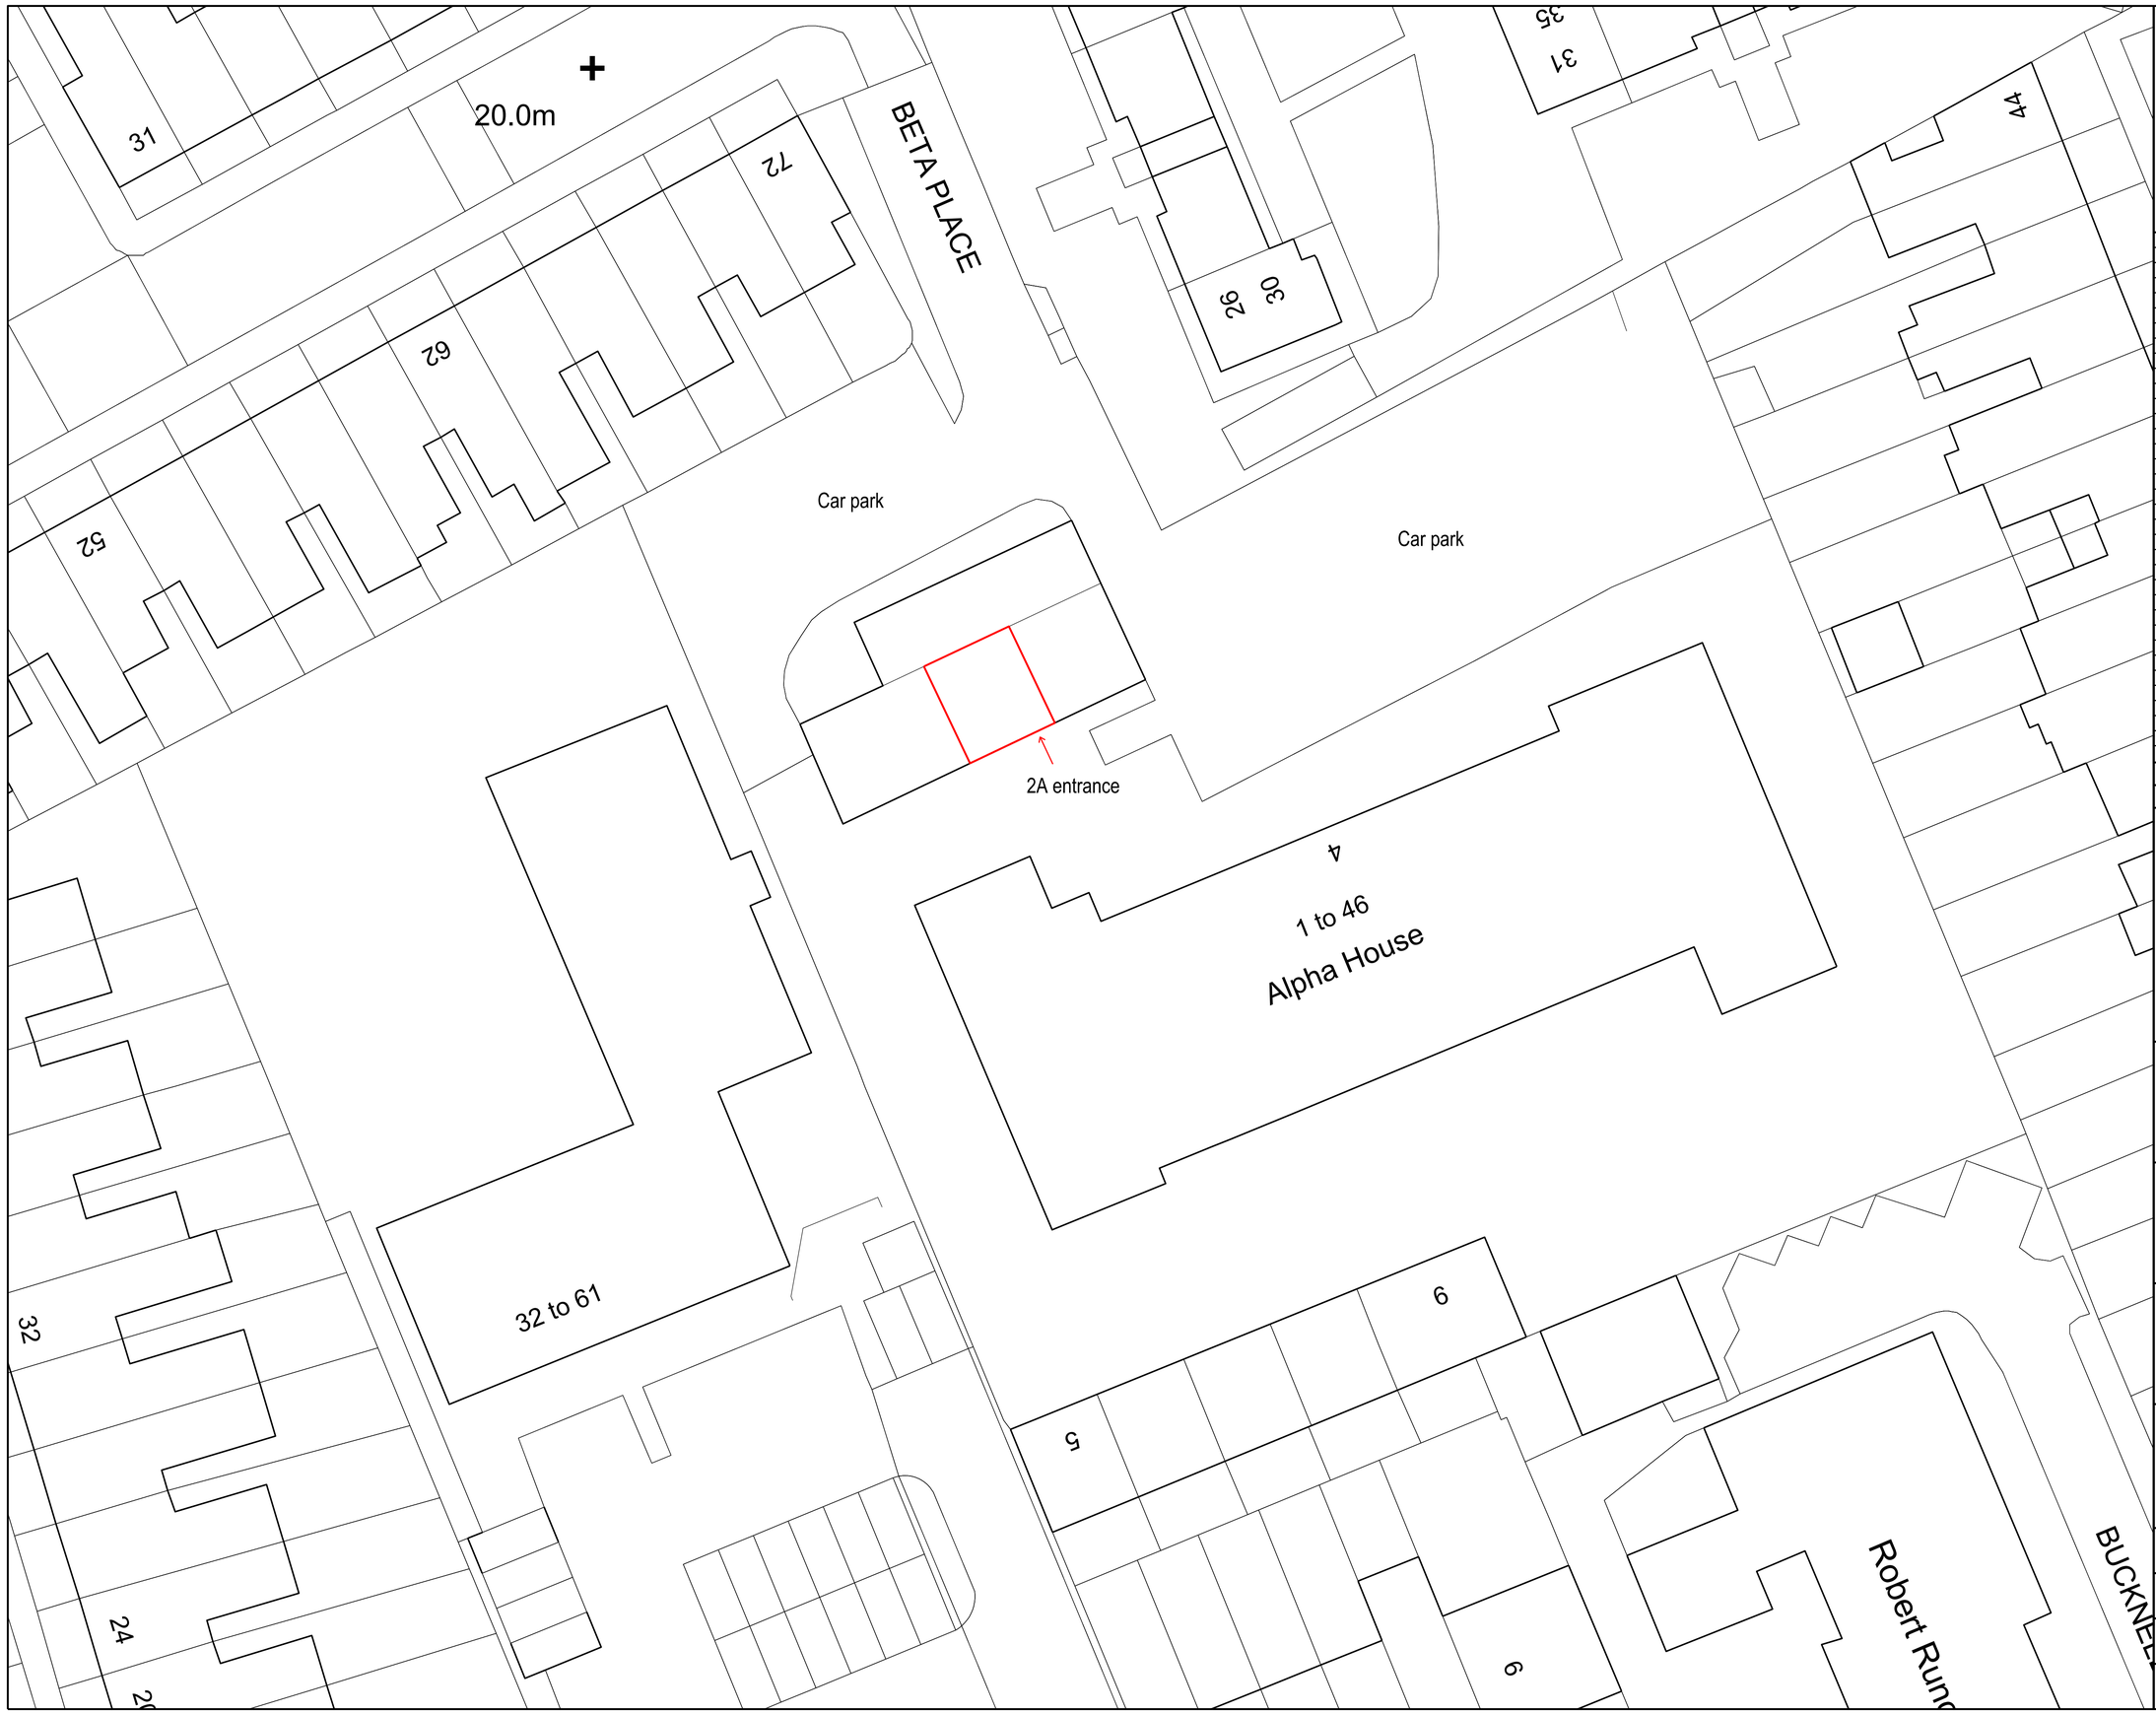

General Notes

1. Do not scale
2. All dimensions are shown in millimetres unless otherwise noted

Property extents

Rev	Date	Reason For Issue	Chk

Key Plan

Client

Project
2A Beta Place

Title
Site Plan

Status

Project Number	Date	Checked By
304	21/02/21	RJ
Revision	**Scale @ ISO A1**	**Approved By**
00	1:200	PM

Drawing Number
A-304-0002-SP