LOCATION PLAN

PA21/01930/1

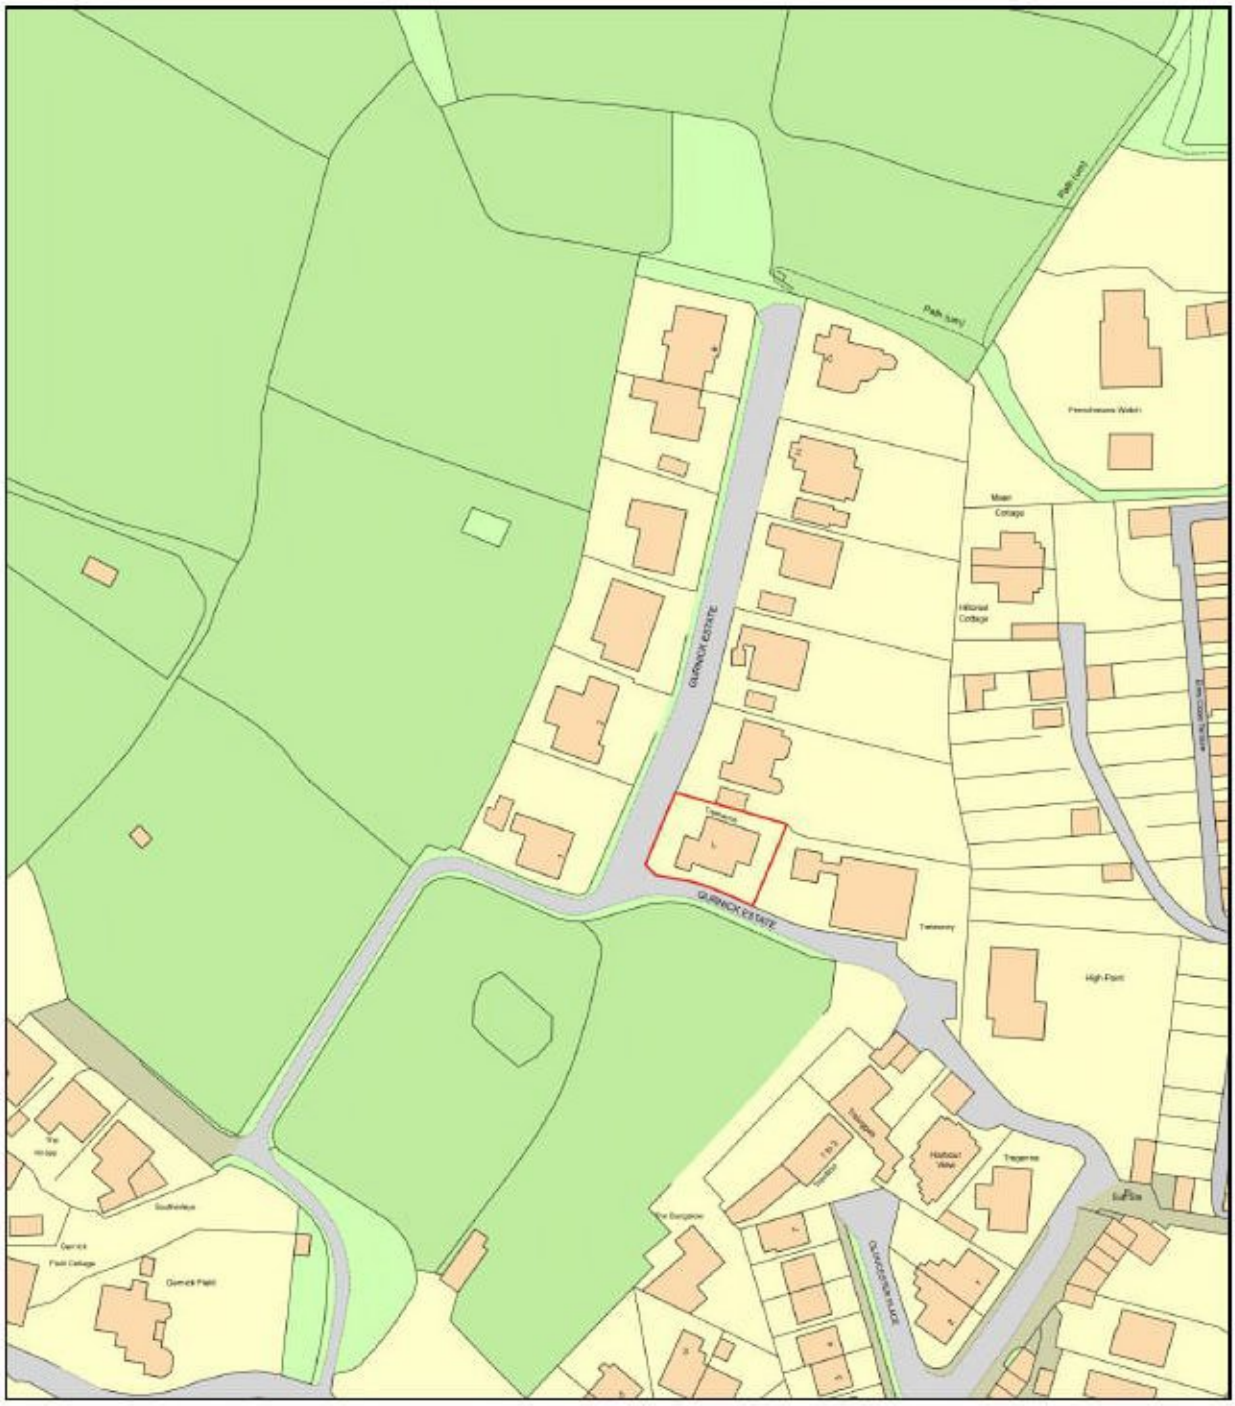

0 50

Metres

N

ReQuestaPlan

Plan Produced for: JONES 7088

Date Produced: 23 Feb 2021

Plan Reference Number: TQRQM21054135033312

Scale: 1:1250 @ A4

© Crown copyright and database rights 2019 OS 100042766