Site Plan as Proposed
Scale 1:200

Block Plan
Scale 1:500

Site Location Plan
Scale 1:1250

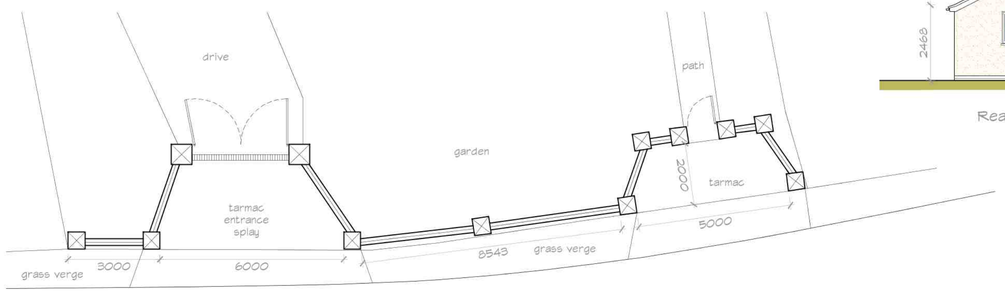

Boundary wall plan as proposed
Scale 1:100

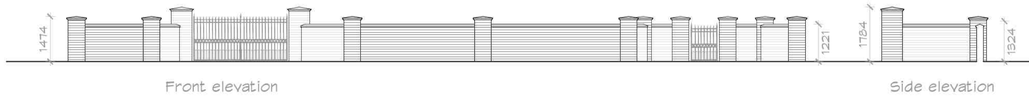

Front elevation

Side elevation

Elevations as proposed
Scale 1:100

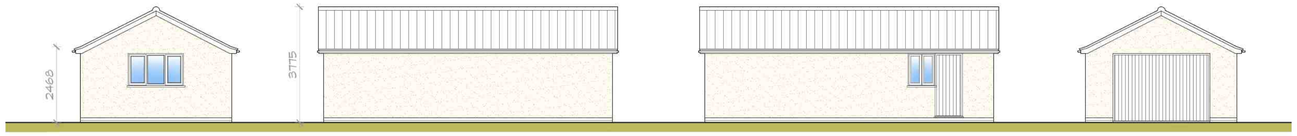

Rear elevation

Side elevation

Side elevation

Front elevation

Garage elevations as proposed
Scale 1:100

Materials:
Rendered walls & roof tiles
Grey UPVC window
Composite grey doors
(All to match dwelling)

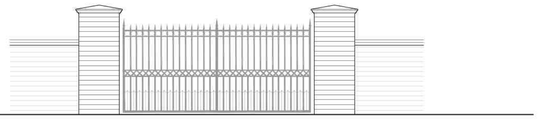

Gate detail / rear elevation
Scale 1:50

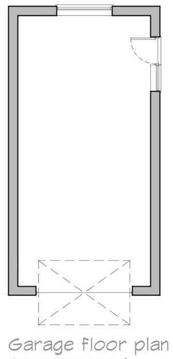

Garage floor plan As proposed
Scale 1:100

Garage roof plan As proposed
Scale 1:100

C : 16.03.21 : Garage side window & door width amended
B : 12.03.21 : Layout amended & garage added
A : 4.03.21 : Pedestrian access gate added

Revisions

Project Status

PLANNING

RJ DESIGN
ARCHITECTURE
162 Eastgate Louth
LN11 9AB
t : 01507 604324
www.rjda.co.uk

Project Title
Shearwater Lodge
Sea Lane
Theddlethorpe
Mablethorpe
LN12 1NW

Drawing Title
Proposed garage & boundary wall plans & elevations
Site plans

Scale	Date	Original size
As shown	Feb 2021	A1

Project Number	Drawing Number	Revision
18/1474	004	B