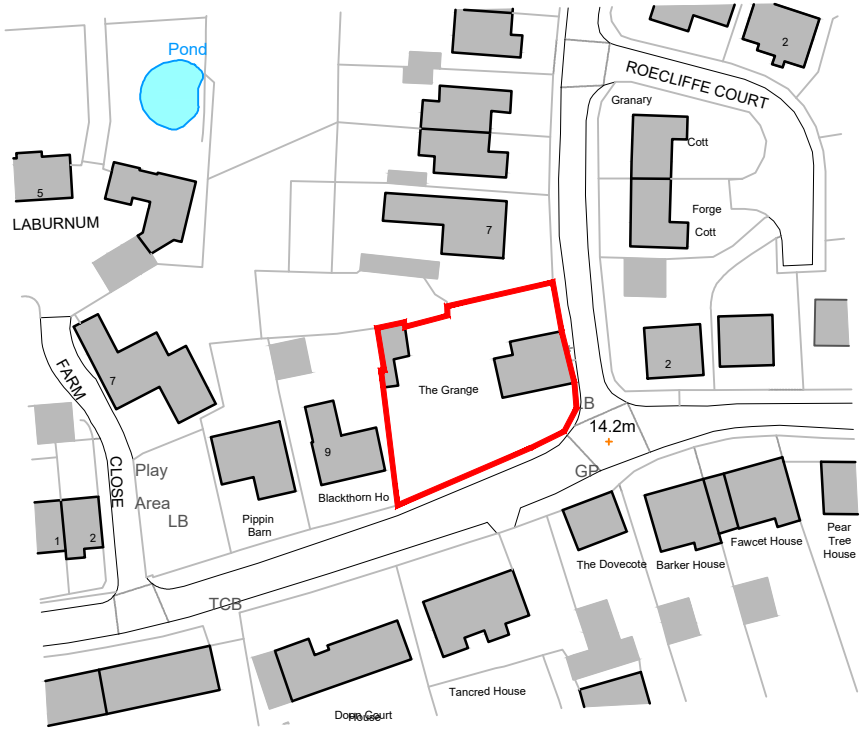

Mapping contents (c) Crown copyright and database rights 2020 Ordnance Survey 100035207

N

Notes:

The contractor is responsible for checking dimensions, any discrepancies to be determined by the architects before proceeding with the works.

No dimensions to be scaled from drawing, figured dimensions to be worked to in all cases.

All materials used and work undertaken to be in accordance with relevant British Standard Codes Of Practice and the Building Regulations with subsequent amendments.

© The contents of this drawing are the property of Mike Fining Chartered Architects and must not be reproduced without their expressed written consent.

1:1250 0 12.5 25 37.5 50 62.5 75

Revision	Note	Date
-	-	-

Project: The Grange, Hessay, York YO26 8JR

Title: Site Location Plan

Client: Mr and Mrs Blackwell

Scale: 1:1250 @ A4

Date: 28/10/20

Drawn By: EA

Drawing Number: 1025.001

Revision:

Fining Associates
Chartered Architects
'Spanning The Breadth Of Architecture'

1 EVANS BUSINESS CENTRE
ROSE AVENUE
NETHER POPPLETON
YORK
YO26 6RR
T: 01904 788098
E: mike@architectsyork.com
www.architectsyork.com