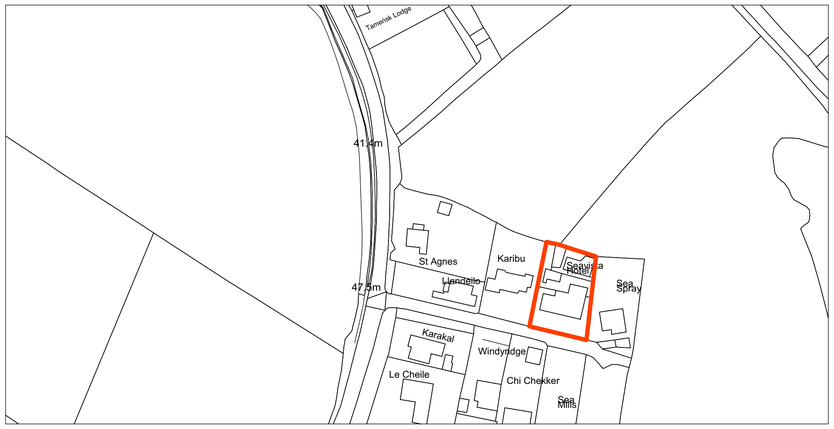


ReQuestAPlan
Map number: TQRQM18269104230510
Title: Seavista FPA Sep2018
Map Produced for: Mrs K Page
OS License number: 0100042766
Date of Purchase: 26-09-2018
1 Years subscription from 26-09-2018 for 1 workstation

1 SITE LOCATION PLAN
1:1250 @ A1

0 50 100 150 200 M

Copyright of this drawing is owned by FDArchitecture - do not reproduce, distribute without written consent.

The general contractor and/or all sub-contractors working from these plans and specifications are not to scale such information but to contact the architect or his representative regarding measurements, if such measurements do not appear correct, add up properly or scale correctly to the indicated size.

Issue; PLANNING

**NB:** Drawing To Be Reproduced In Colour For Clarity

**LOCATION REFERENCE PLAN;**

**NOTES;**

1. ANY DISCREPANCIES TO BE NOTIFIED BY THE MAIN CONTRACTOR TO FDARCHITECTURE BEFORE THE BEGINNING OF WORKS ON SITE.

2. DO NOT SCALE FROM DRAWING.

3. ALL 'DIMENSIONS LABELLED AS "TBC" TO BE CONFIRMED BY CONTRACTOR TO FDARCHITECTURE.

4. EXCLUDING DATUM, WHICH IS MEASURED IN METERS (M), ALL DIMENSIONS ARE GIVEN IN MILLIMETERS (MM) UNLESS OTHERWISE STATED.

5. SURVEY INFORMATION BASED ON KEMP ENGINEERING AND SURVEYING DRAWING REF: 11-3312-001 REV_B

6. ALL DIMENSIONS SHOWN ARE IN RELATION TO ESTABLISHED DATUM LEVEL @8.96

7. ALL DRAWINGS TO BE PRINTED AT STATED PAPER SIZE TO RETAIN SCALE.

8. ASBESTOS HEALTH & SAFETY: ALL WORKS ARE TO BE UNDERTAKEN IN ACCORDANCE WITH CLIENT CONTRACTORS RULES, ASBESTOS MANAGEMENT PLAN, PROCESS, PRECONSTRUCTION PACK AND ASBESTOS SURVEY.

9. THIS DRAWING TO BE READ IN CONJUNCTION WITH LATEST MECHANICAL, ELECTRICAL AND STRUCTURAL DRAWINGS AND FIRE STRATEGY DOCUMENTATION AND WITH ALL OTHER RELEVANT DRAWINGS AND TECHNICAL SPECIFICATIONS.

10. THIS DRAWING SHALL NOT BE USED FOR DETAIL OR MEASUREMENT OF ARCHITECTURAL OR STRUCTURAL WORKS.

**KEY;**

| Dates | Rev | Comments |
|---|---|---|

FDArchitecture
+ 4 4 2 0 7 6 3 7 3 5 4 1
4.04, Pill Box Studios, 115 Coventry Road, London, E2 6GG
www.fdarchitecture.co.uk

CLIENT

MRS K PAGE

PROJECT

SEA VISTA HOUSES 1, 2, 3
MAWGAN PORTH, NEWQUAY
CORNWALL, TR8 4AL

DRAWING TITLE

SITE LOCATION PLAN

SCALE : 1:1250 @ A1

DATE : 26.09.2018 DRAWN BY : GK

529-E-A0-0001 -