Drawing Number: 0700

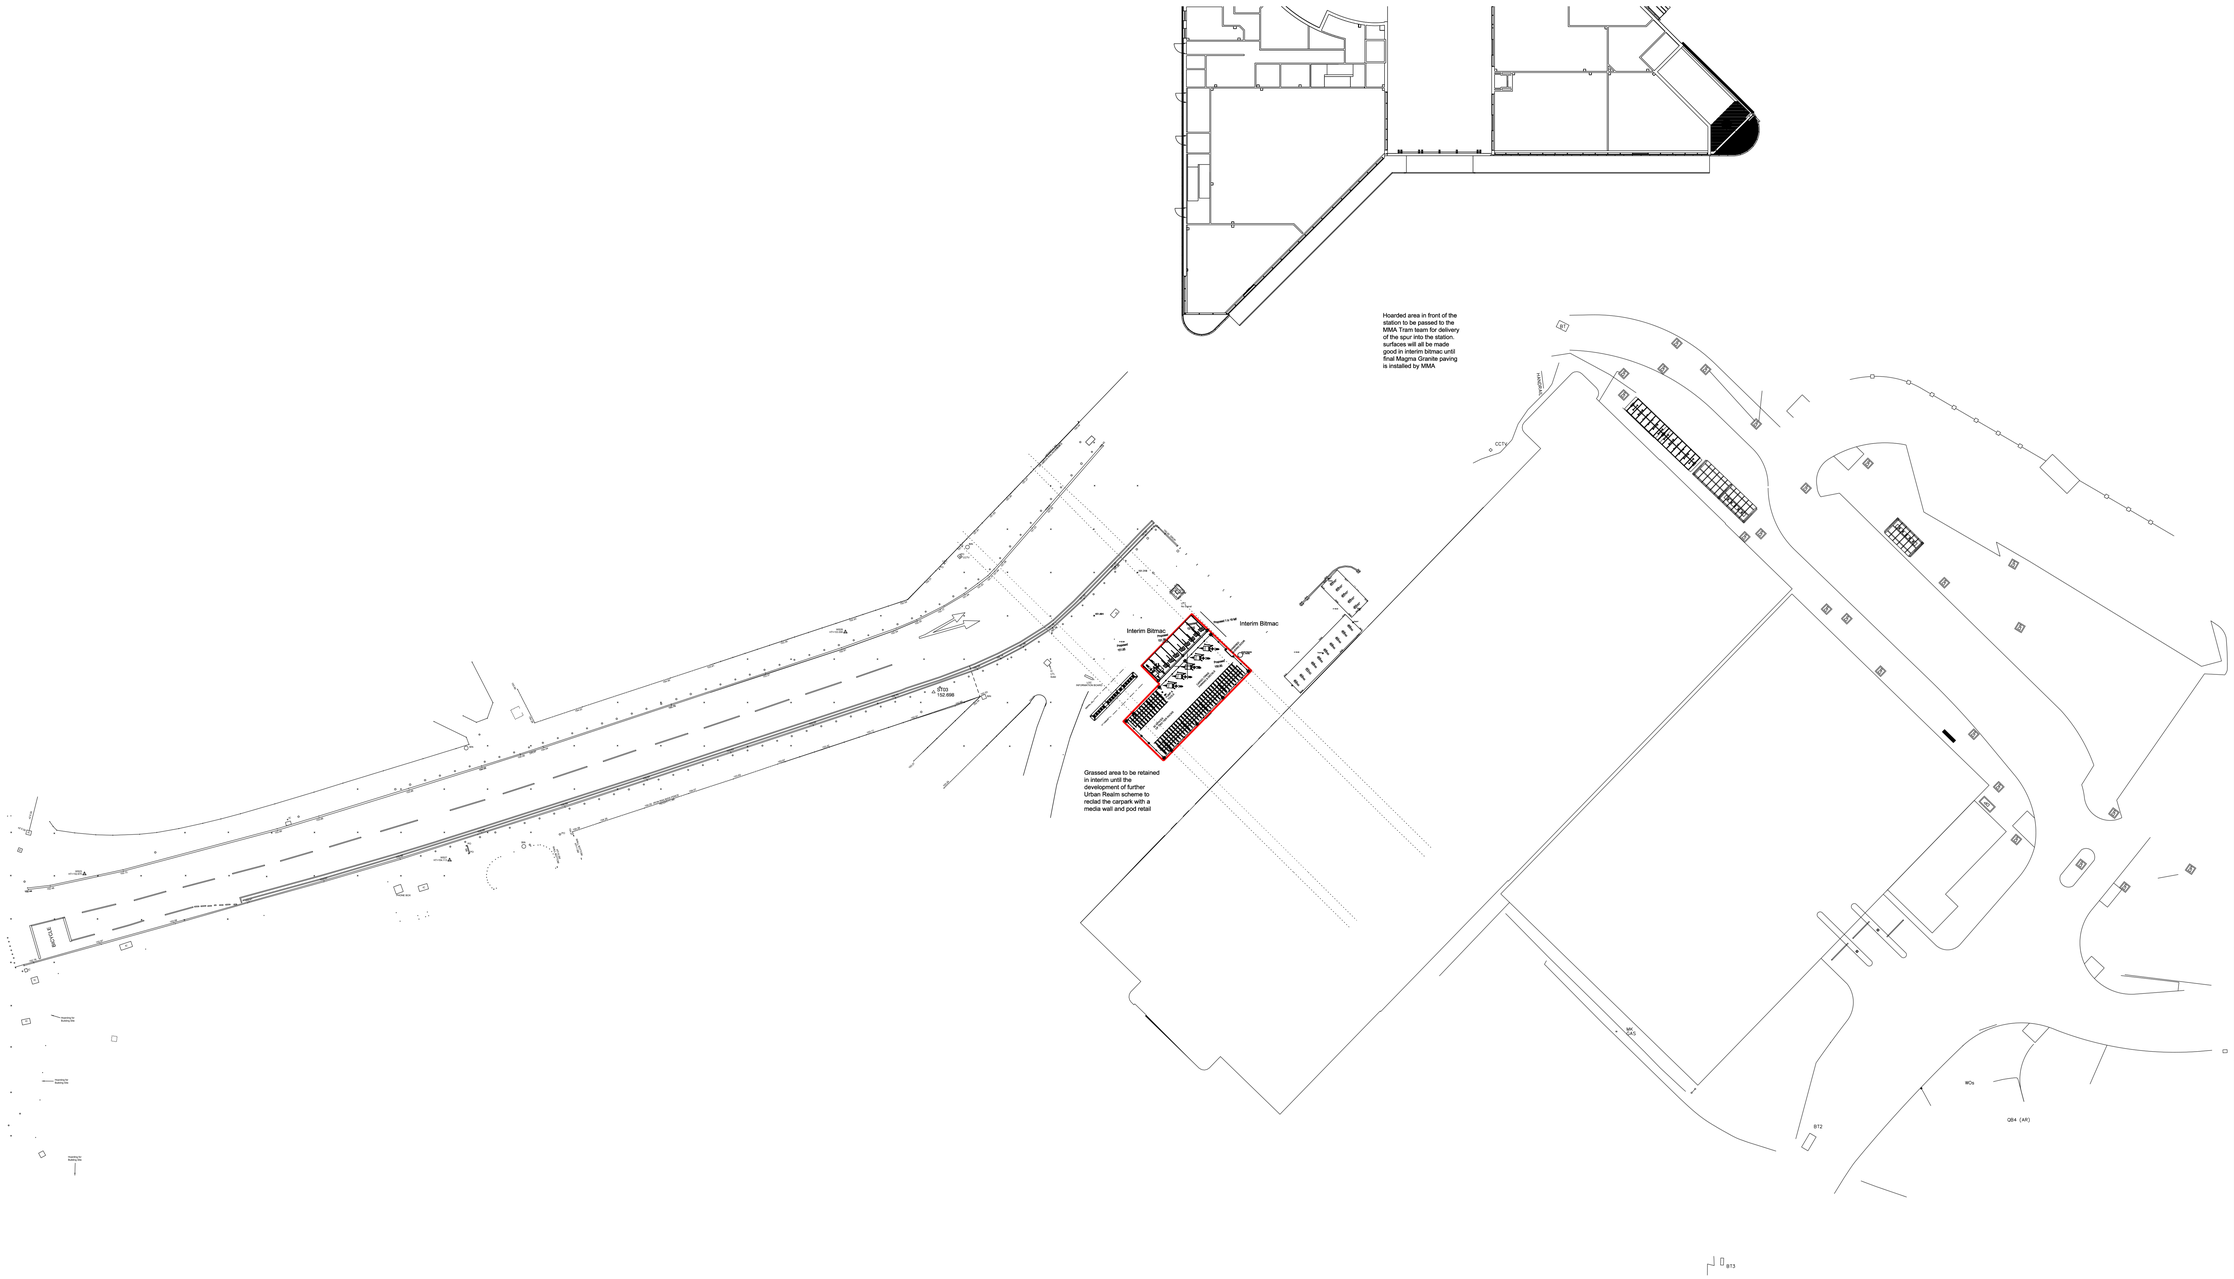

Cycle Hub Proposed Location

DO NOT SCALE. Use figured dimensions only.
The contractor is requested to check all dimensions before the work is put in hand.
©All copyrights Austin-Smith:Lord LLP

This drawing must only be used for the purpose for which it is supplied and its contents must not be reproduced for any purpose without written permission.
No areas indicated, or areas calculated from this drawing should be used for valuation purposes or as the basis for development contracts.
Austin-Smith:Lord LLP is a limited liability partnership registered in England & Wales.
Number OC315362

0m 2m 4m 6m 8m 10m

VISUAL SCALE 1:250 @ A0

Rev	Description of Revisions	Drawn/Chk	Date Issued
A02	Hire cycles rotated	RC	19/03/21
A02	Finishes Notes added	RC	18/03/21
A1	First Issue	RC	16/02/21

Status

INFORMATION

Designer

Contractor

Project

Wolverhampton Railway Station

Drawing Title

Cycle Hub Location Plan

Designed	MB	Signed	Date 16/02/2021
Drawn	MB	Signed	Date 16/02/2021
Checked	NC	Signed	Date 16/02/2021
Approved	RC	Signed	Date 16/02/2021
Scale	As indicated	ELR & Mileage	RBS2 / 12m75ch
Alternative Reference	OS 919 988	Sheet Size A0	Sheet Nr 0700
Drawing Number	150800-ASL-00-RBS2-DRG-A-AR-0700		Revision A03