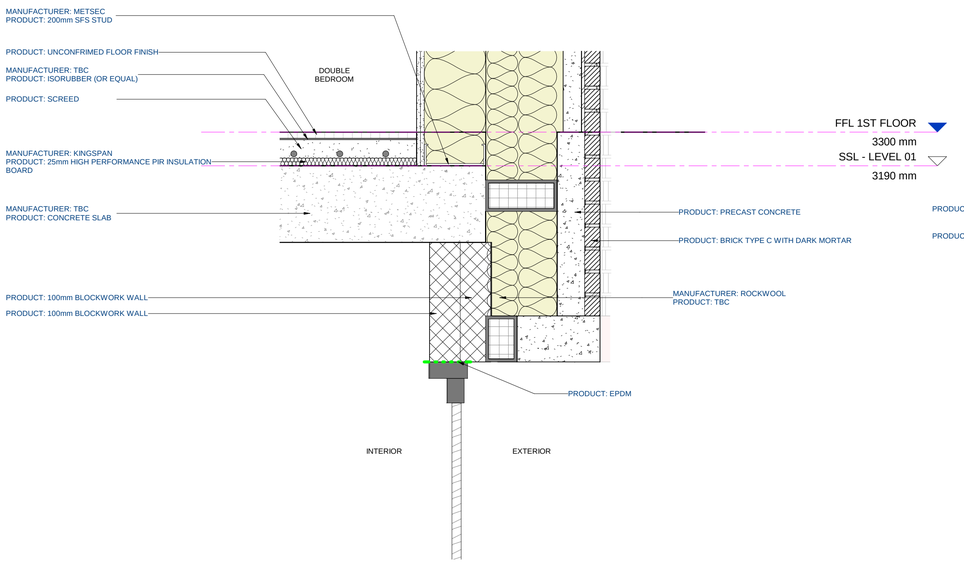

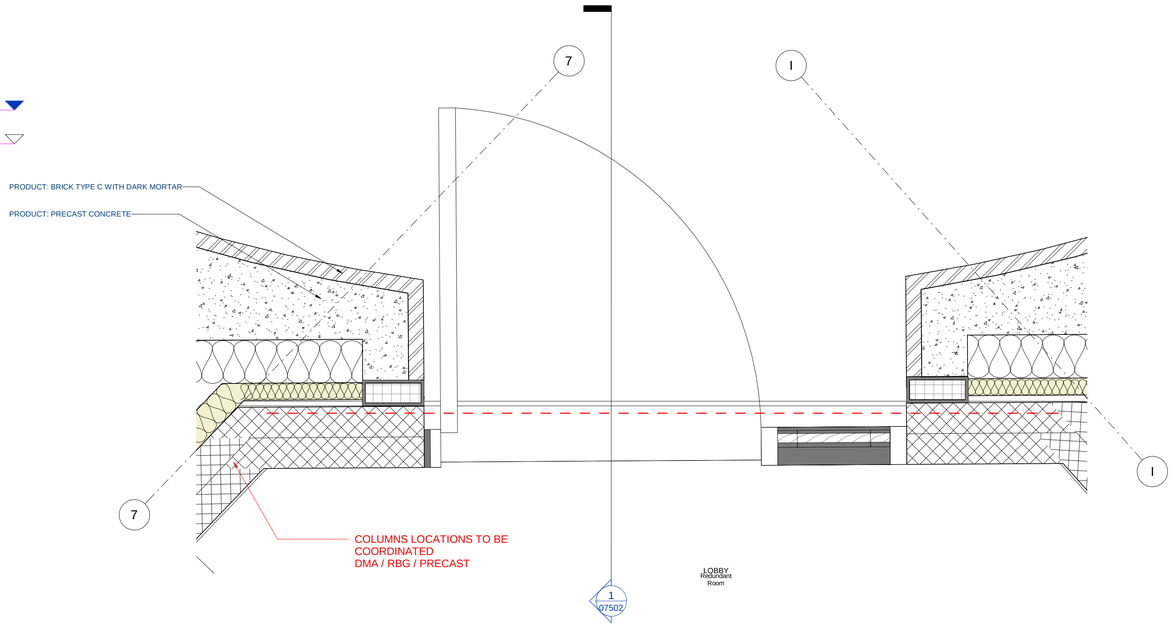

2 EXTERNAL DOOR DETAIL - PLAN VIEW - ED02 1 : 10

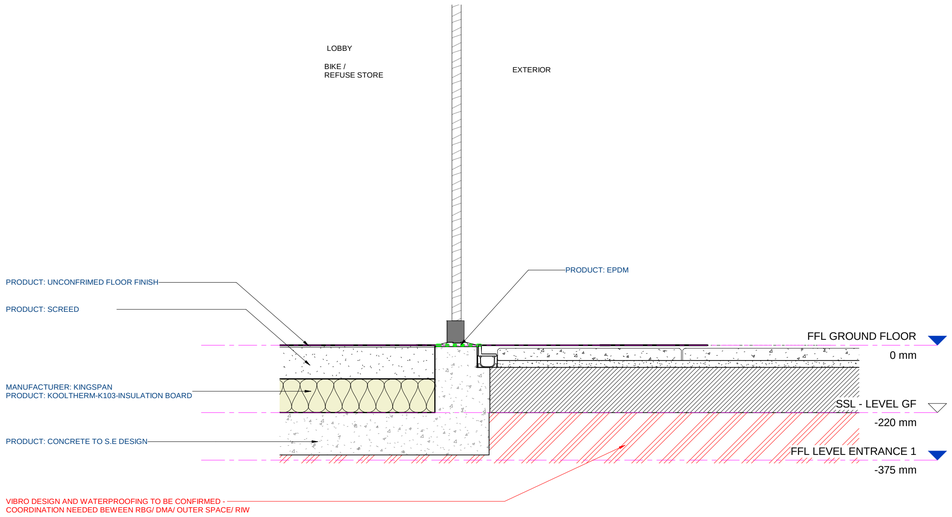

1 EXTERNAL DOOR DETAIL - HEAD AND BASE - ED02 1 : 10

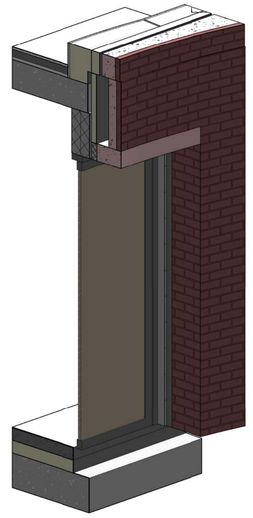

3 EXTERNAL DOOR DETAIL - 3D VIEW - ED02

	REVISION DETAILS	DATE	DRAWN BY
P1	INTERNAL REVIEW	05.04.19	DMA
P2	WORK IN PROGRESS ISSUE	13.06.19	DMA

MEMBRANE LEGEND

- WATERPROOF MEMBRANE
- EPDM
- CAVITY BARRIER
- DAMP-PROOF COURSE
- VAPOUR CONTROL LAYER (1200 GAUGE)
- BREATHER MEMBRANE

KEY	RESIDUAL RISK	

City of Westminster

OSBORNE

KEY PLAN

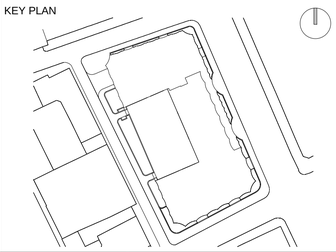

ORIGINATOR	TITLE
DMA	EXTERNAL DOOR DETAILS - 02

PROJECT	PURPOSE OF ISSUE		STATUS	REVISION
COSWAY COSWAY STREET LONDON NW1 6TH	FOR INFORMATION		S2	P2
	JOB NO. 538	SCALE 1:10@A1	DRAWN SC / CHECKED AW / APPROVED DMA	

PROJECT	ORIGINATOR	VOLUME	LEVEL	TYPE	ROLE	DOC NO
COS	DMA	XX	XX	DR	A	07502

Copyright - David Miller Limited