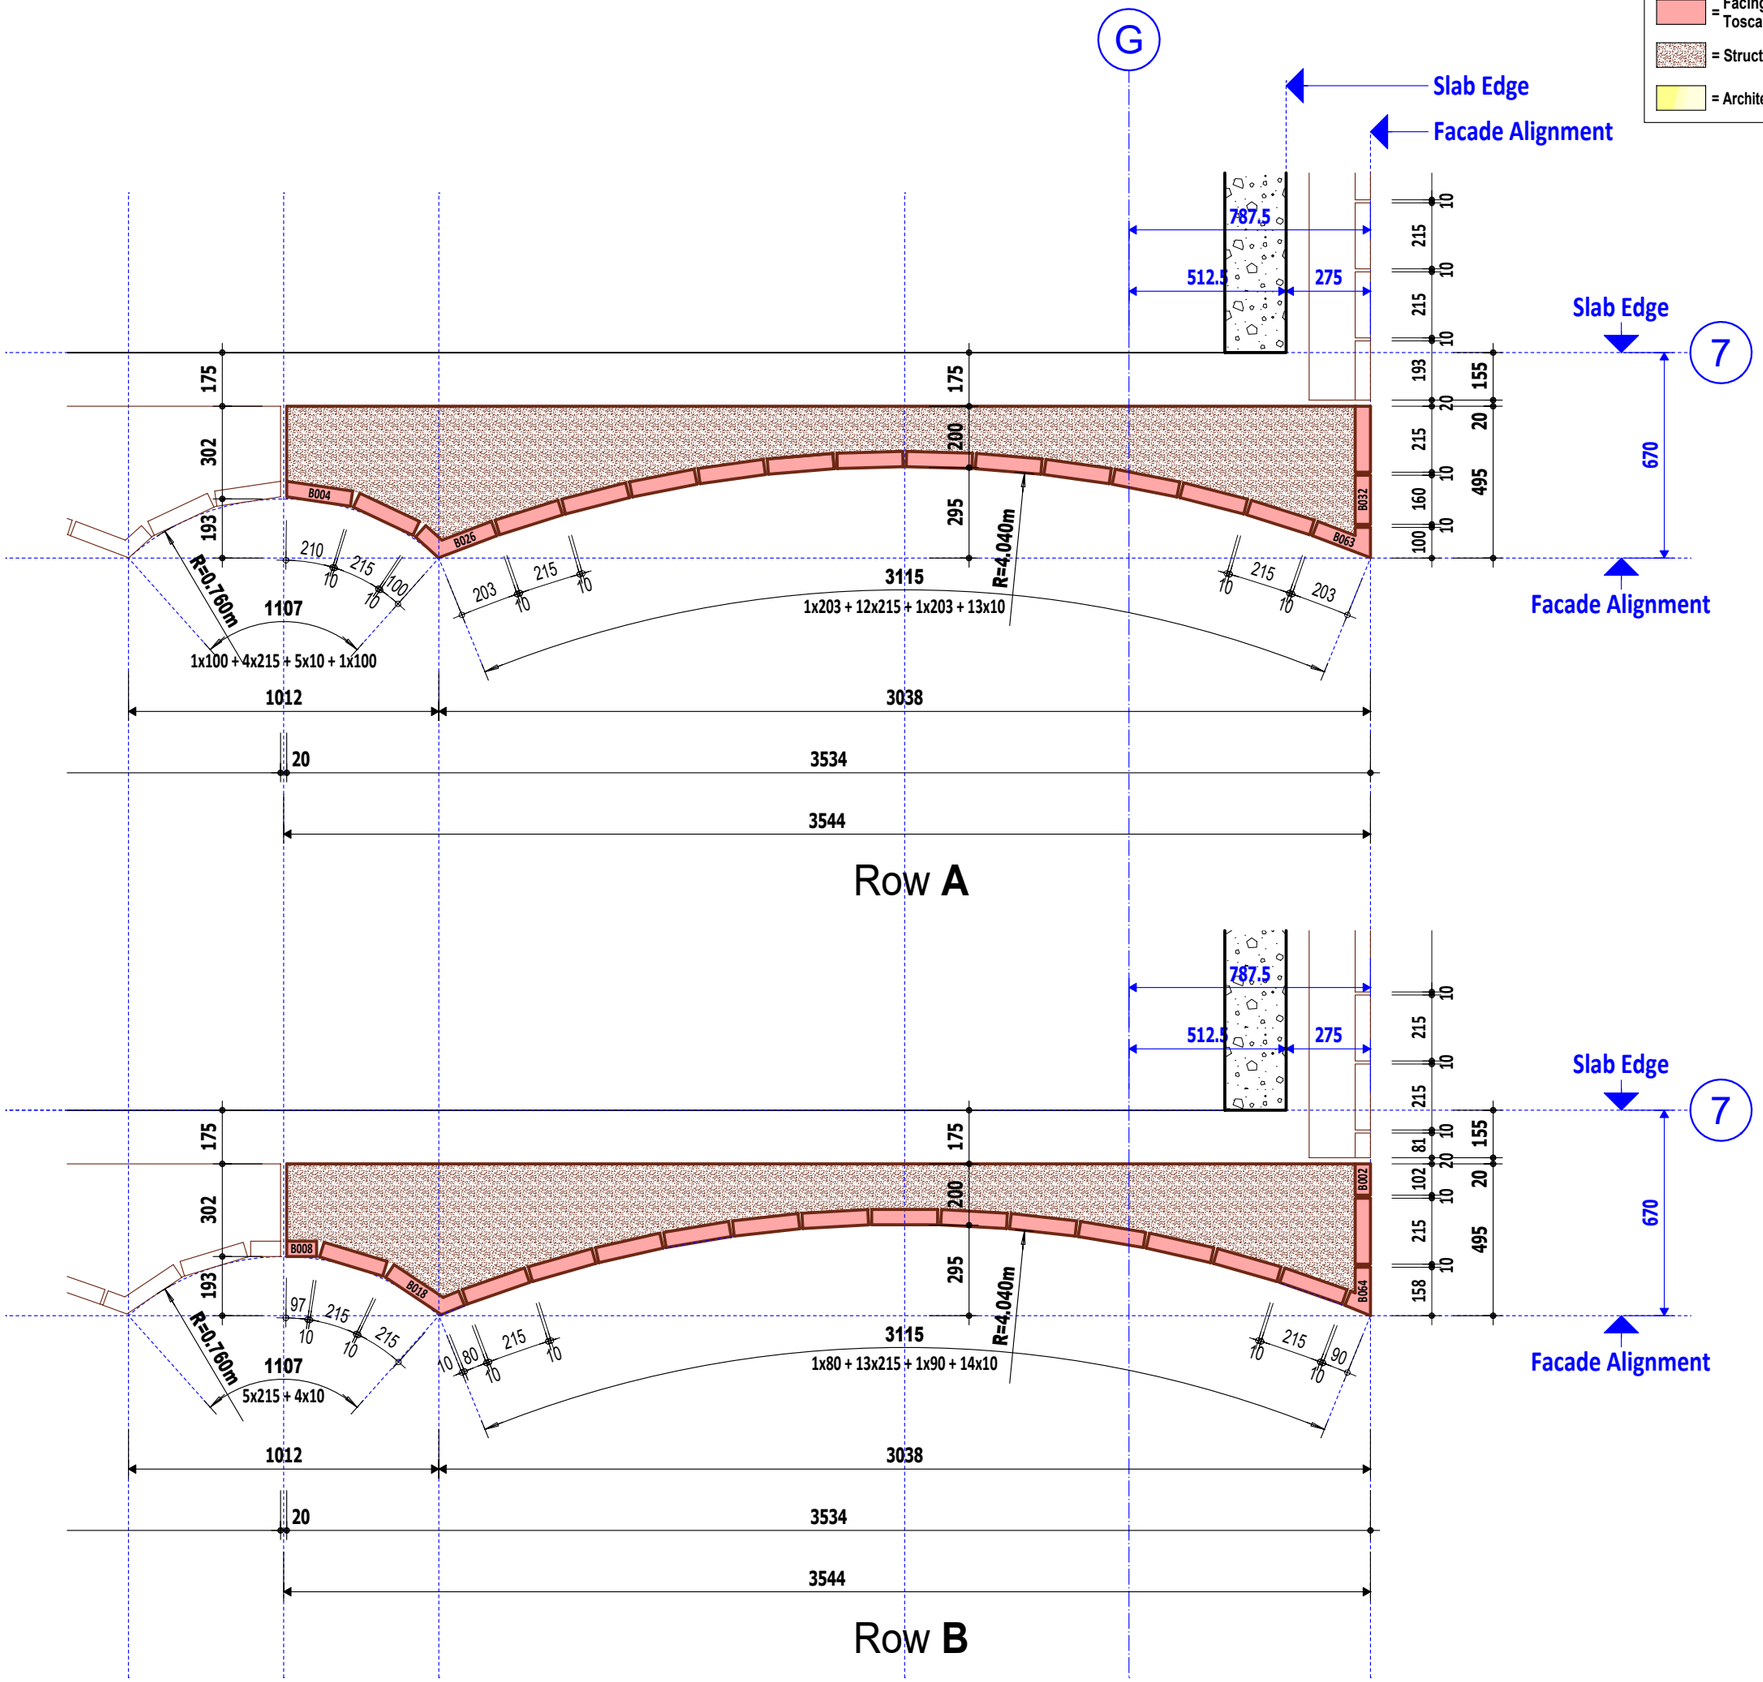

Legend

- = Facing Bricks type VDS Toscane or Antro or Cayenne
- = Structural Concrete Decomo 7082
- = Architectural Concrete Decomo Ref. TBC

Rev	Date	Description
P03	14/01/21	General Update
P02	04/10/20	General Update
P01	10/09/20	1st Issued

Revisions

Client

City of Westminster

OSBORNE

Architect

DMA

41-42 Foley Street, London W1W 7TS

Key Plan

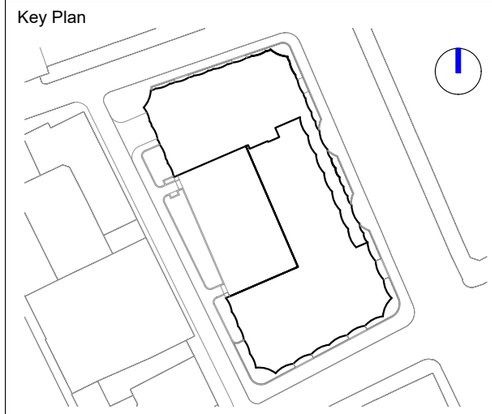

Originator

decomo architectural precast concrete

Bd Industriel, 96 B 7700 MOUSCRON

T: 00 32 56 85 07 11 - F : 00 32 56 34 48 91

Mail : info@decomo.be - Website : www.decomo.be

Project Title

Cosway Street, London

Drawing Title

Horizontal Section DH29

Scale @ A3	Suitability :	Status :
1:20	S3	For Review & Comment

Drawn	Checked	Approved
BV	NC	NC
Drawn Date 10/09/2020	Checked Date	Approved Date

PROJECT	ORIGINATOR	VOLUME	LEVEL	TYPE	ROLE	PLAN	REV.
COS	**DEC**	XX	ZZ	DR	X	**31029**	P03