PLANNING

Rev	Description	Issued	Dwn	Chk

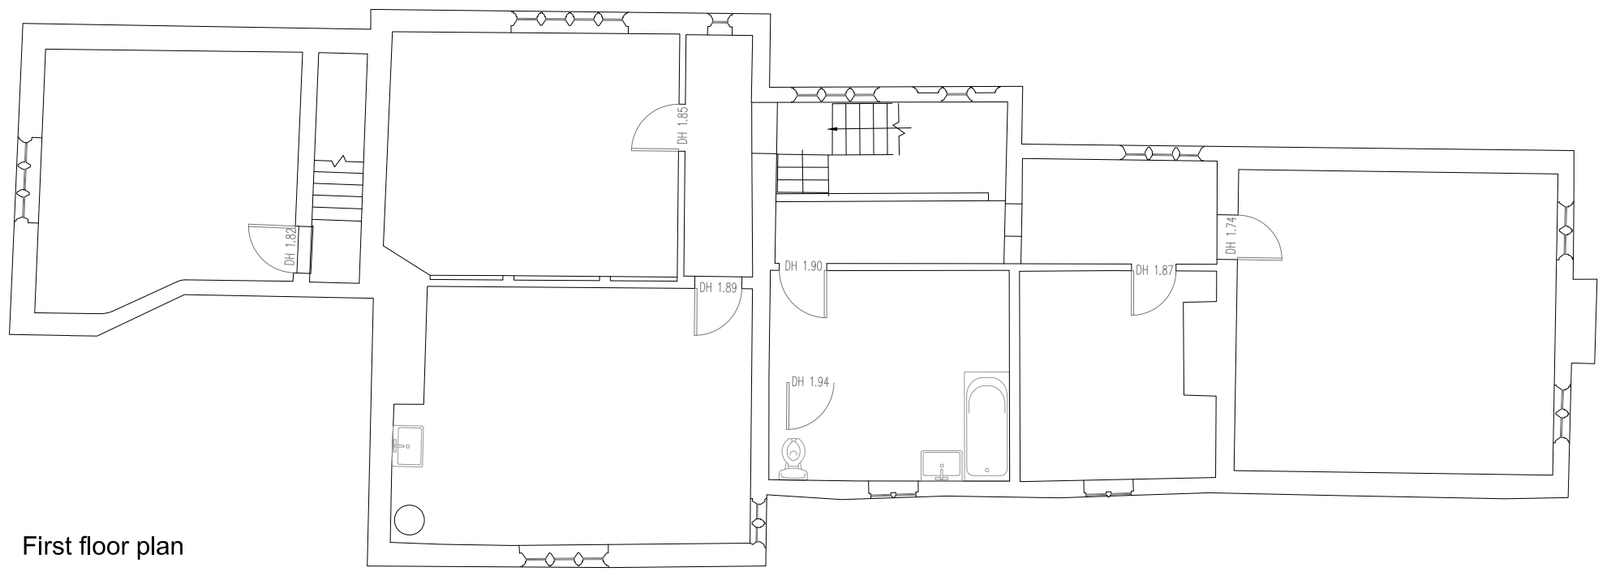

First floor plan

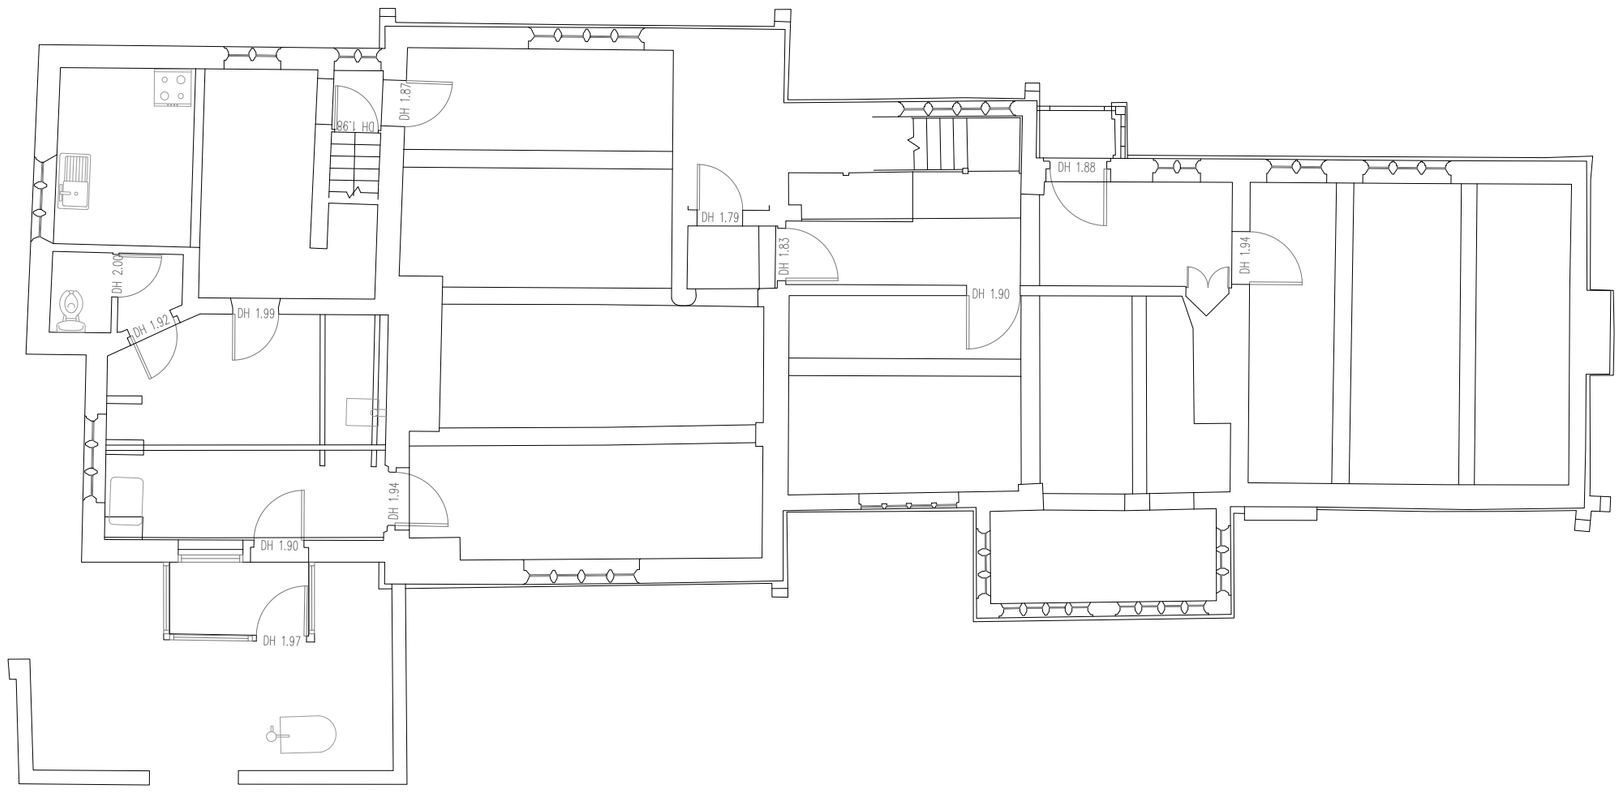

Ground Floor Plan

0,00 1,00 2,00 3,00 4,00 5,00

White Box

Cheshire House Mews,
8 Church Hill,
Knutsford
Cheshire
WA16 6DH

t 01565 754 500
e studio@whiteboxarchitecture.com

project name
The Bent

drawing
Existing Plans

scale	date	drawn	checked
1/100 @ A2	February 2021	MJ	PA

job number	drawing number	revision
2615	P_1001	

© whitebox architecture