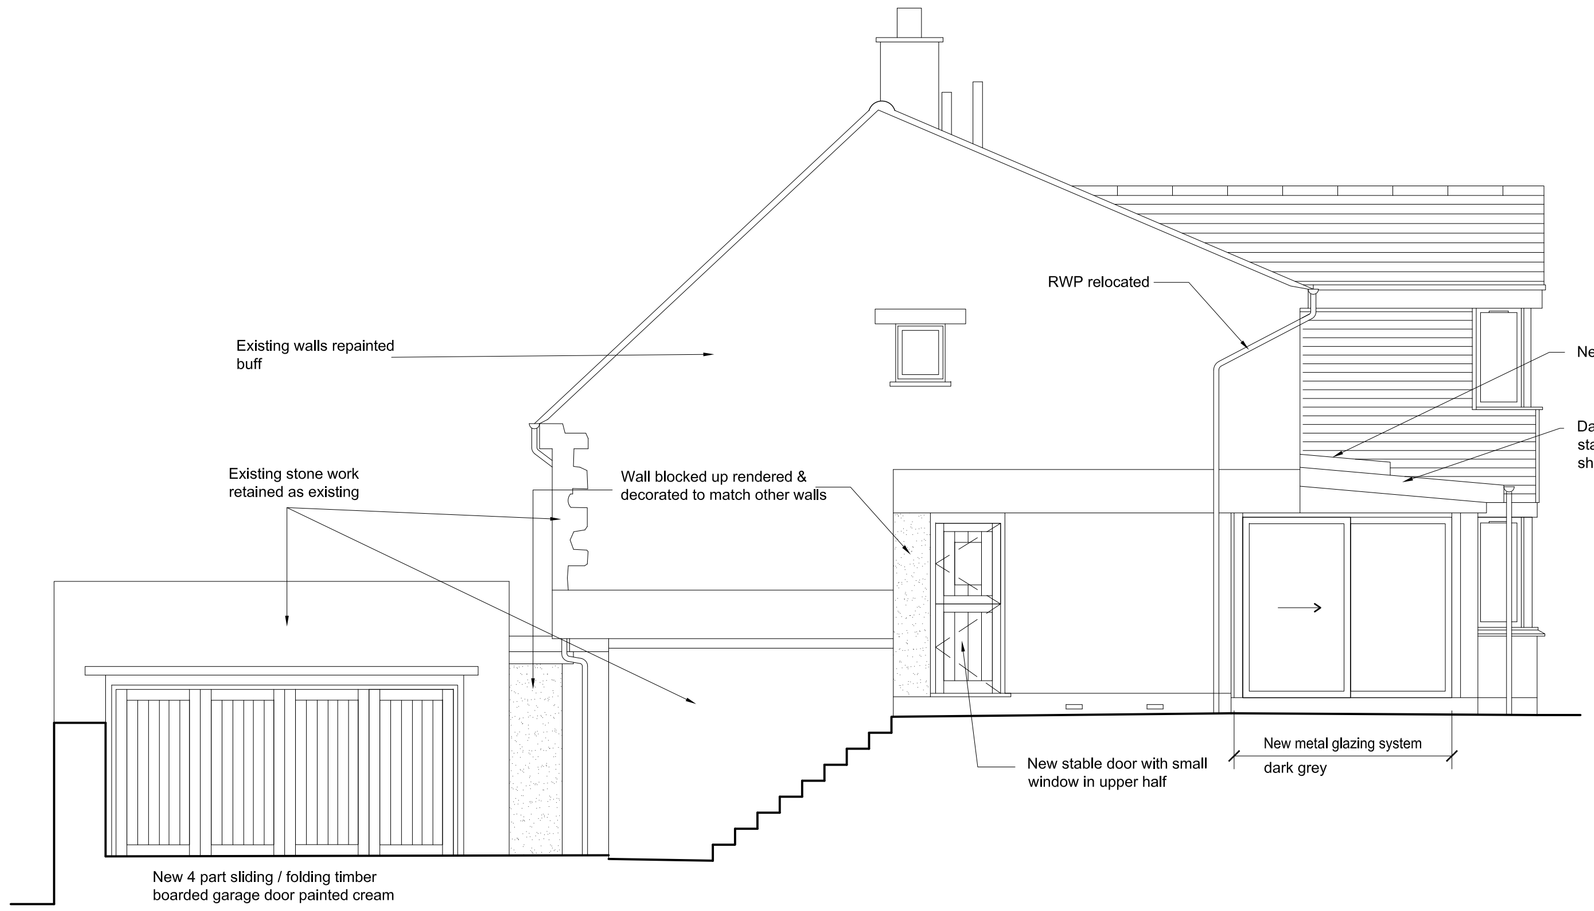

SOUTH ELEVATION - AS PROPOSED 1:50 @A1

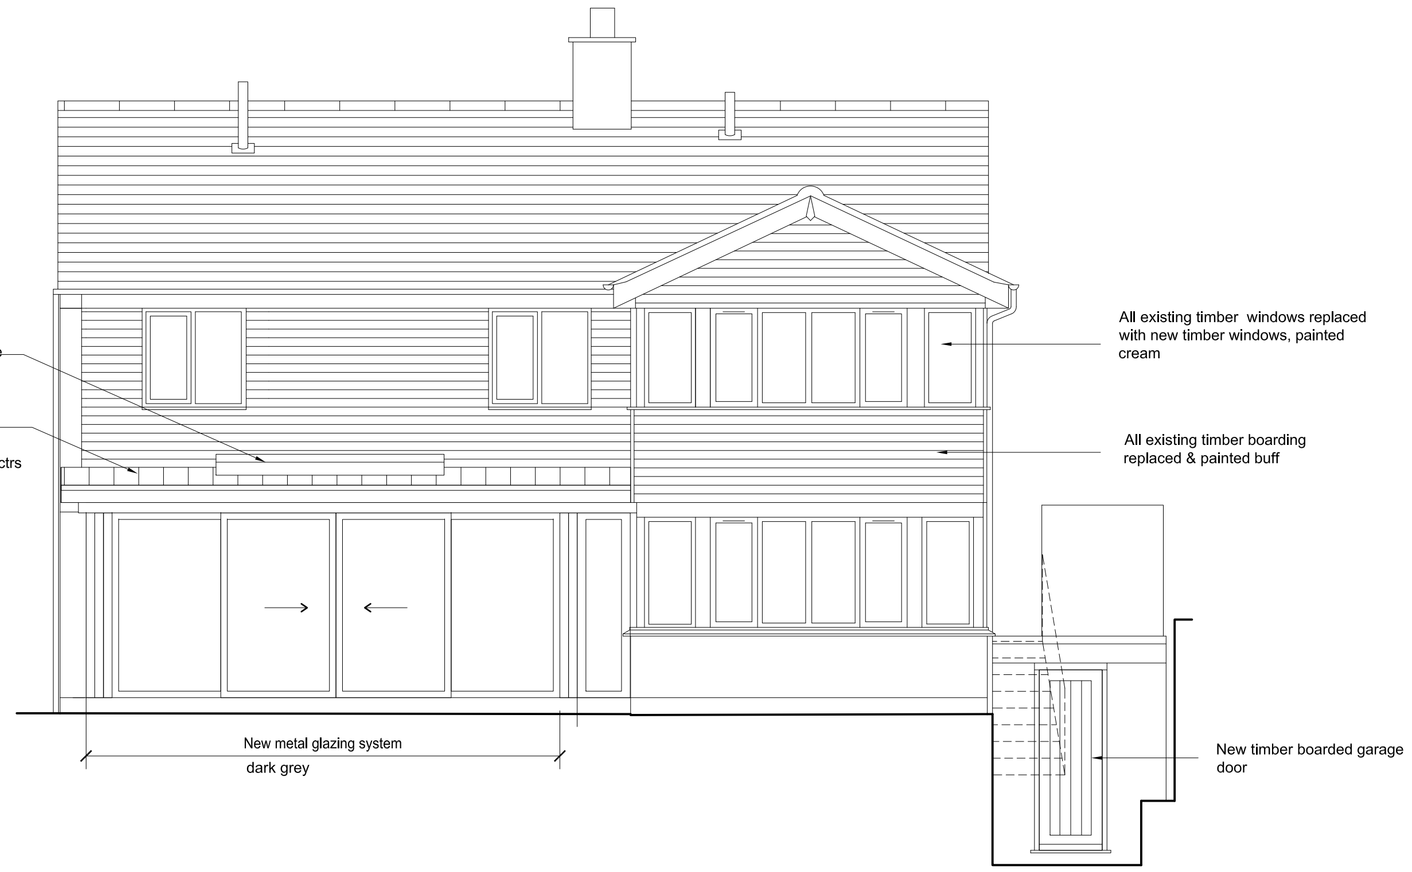

EAST ELEVATION - AS PROPOSED 1:50 @A1

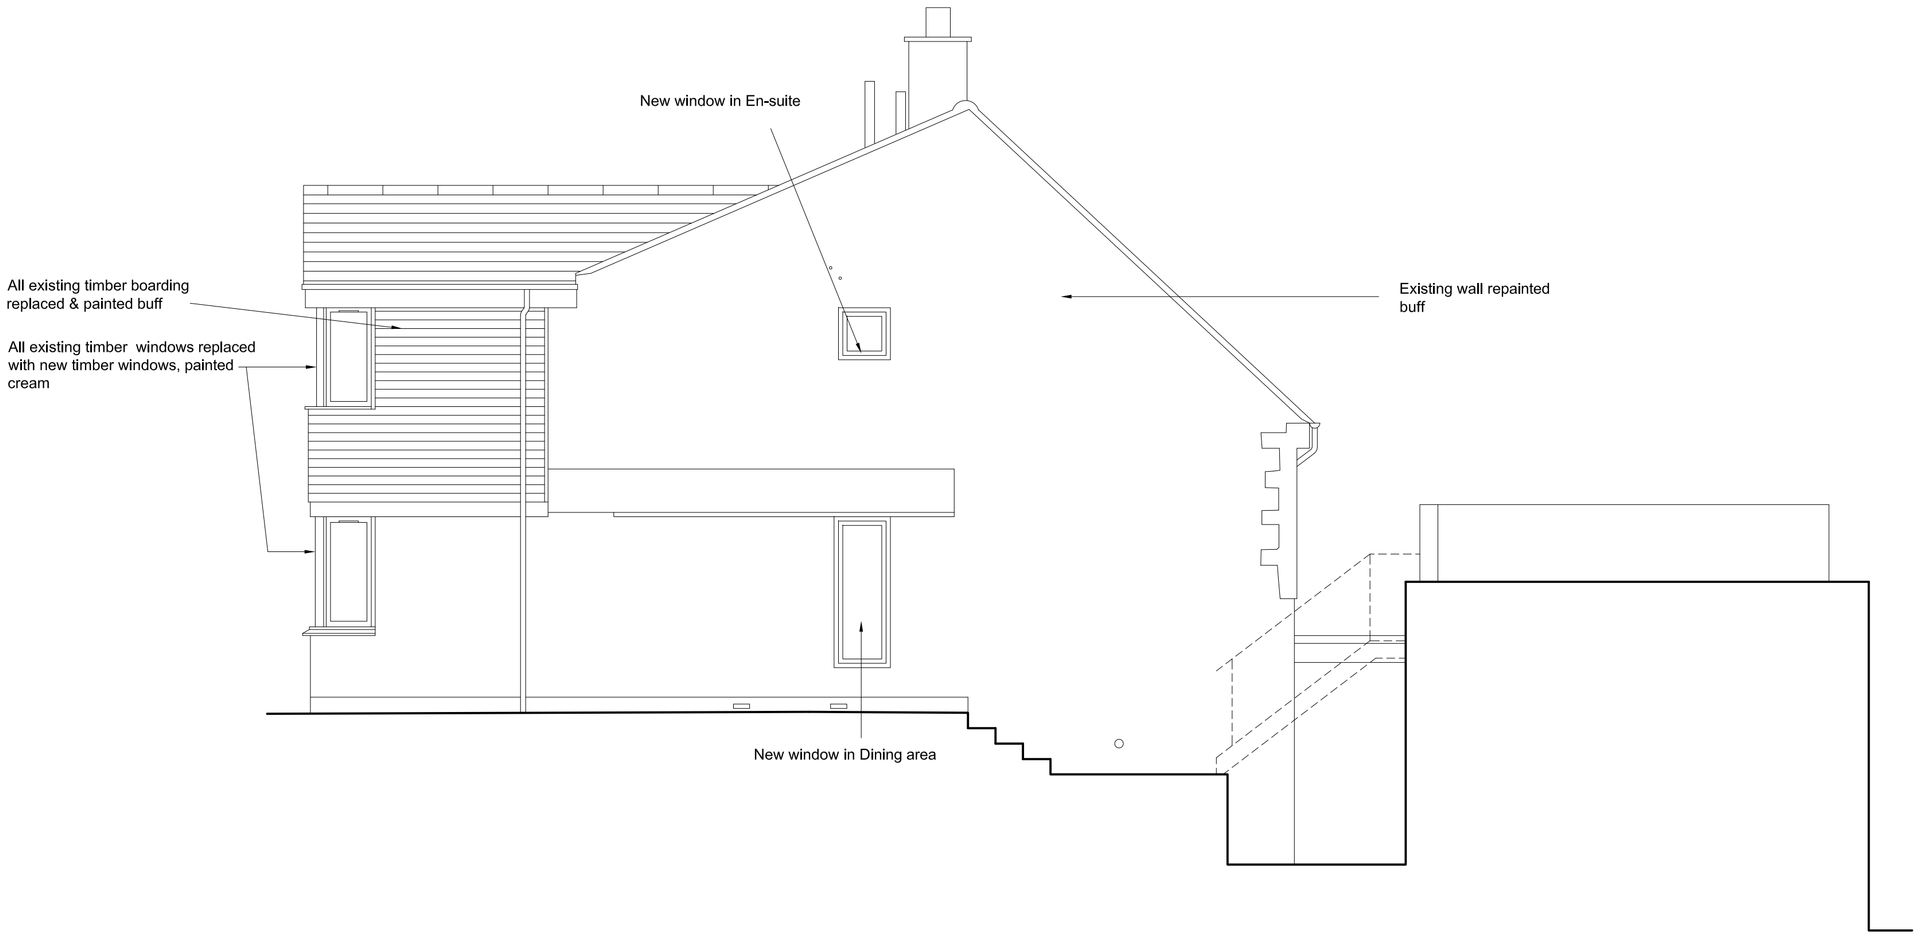

NORTH ELEVATION - AS PROPOSED 1:50 @A1

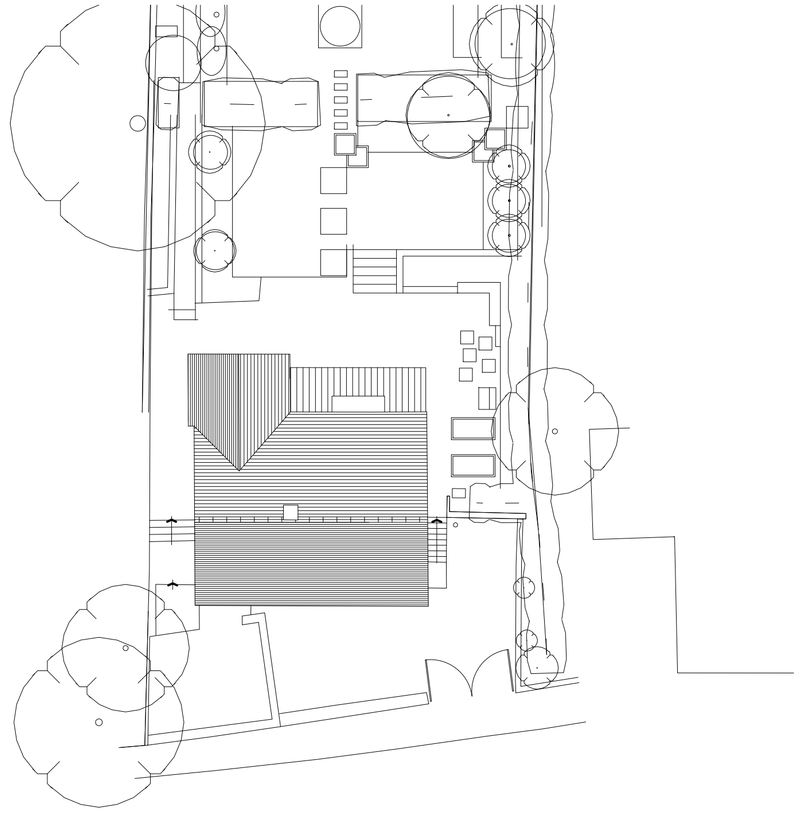

1:50 Scale @ A1
In metres
0.5 0 1.0 2.0 3.0 4.0 5.0 6.0
1:100 Scale @ A3

NORTH

PROJECT
Alterations and Extension to
11 Mill Lane, Iffley
Oxford 0X4 4EJ

CLIENT
Mr P & Mrs E Anderson

TITLE
Upper Ground Floor - As Proposed

Pendery Architecture & Heritage Ltd
23 Orchard Road Hook Norton Banbury Oxon OX15 5LX
d.pendery@btinternet.com 07482 557577

ALL DIMENSIONS IN MILLIMETRES UNLESS STATED OTHERWISE. DO NOT SCALE FROM THE DRAWING. USE GIVEN DIMENSIONS ONLY. ALL DIMENSIONS TO BE CHECKED ON SITE.
LATEST REVISION:

SCALE	DATE	DWG NO:	REV
As Shown	Feb'21	2020/14	

© Pendery Architecture & Heritage Ltd