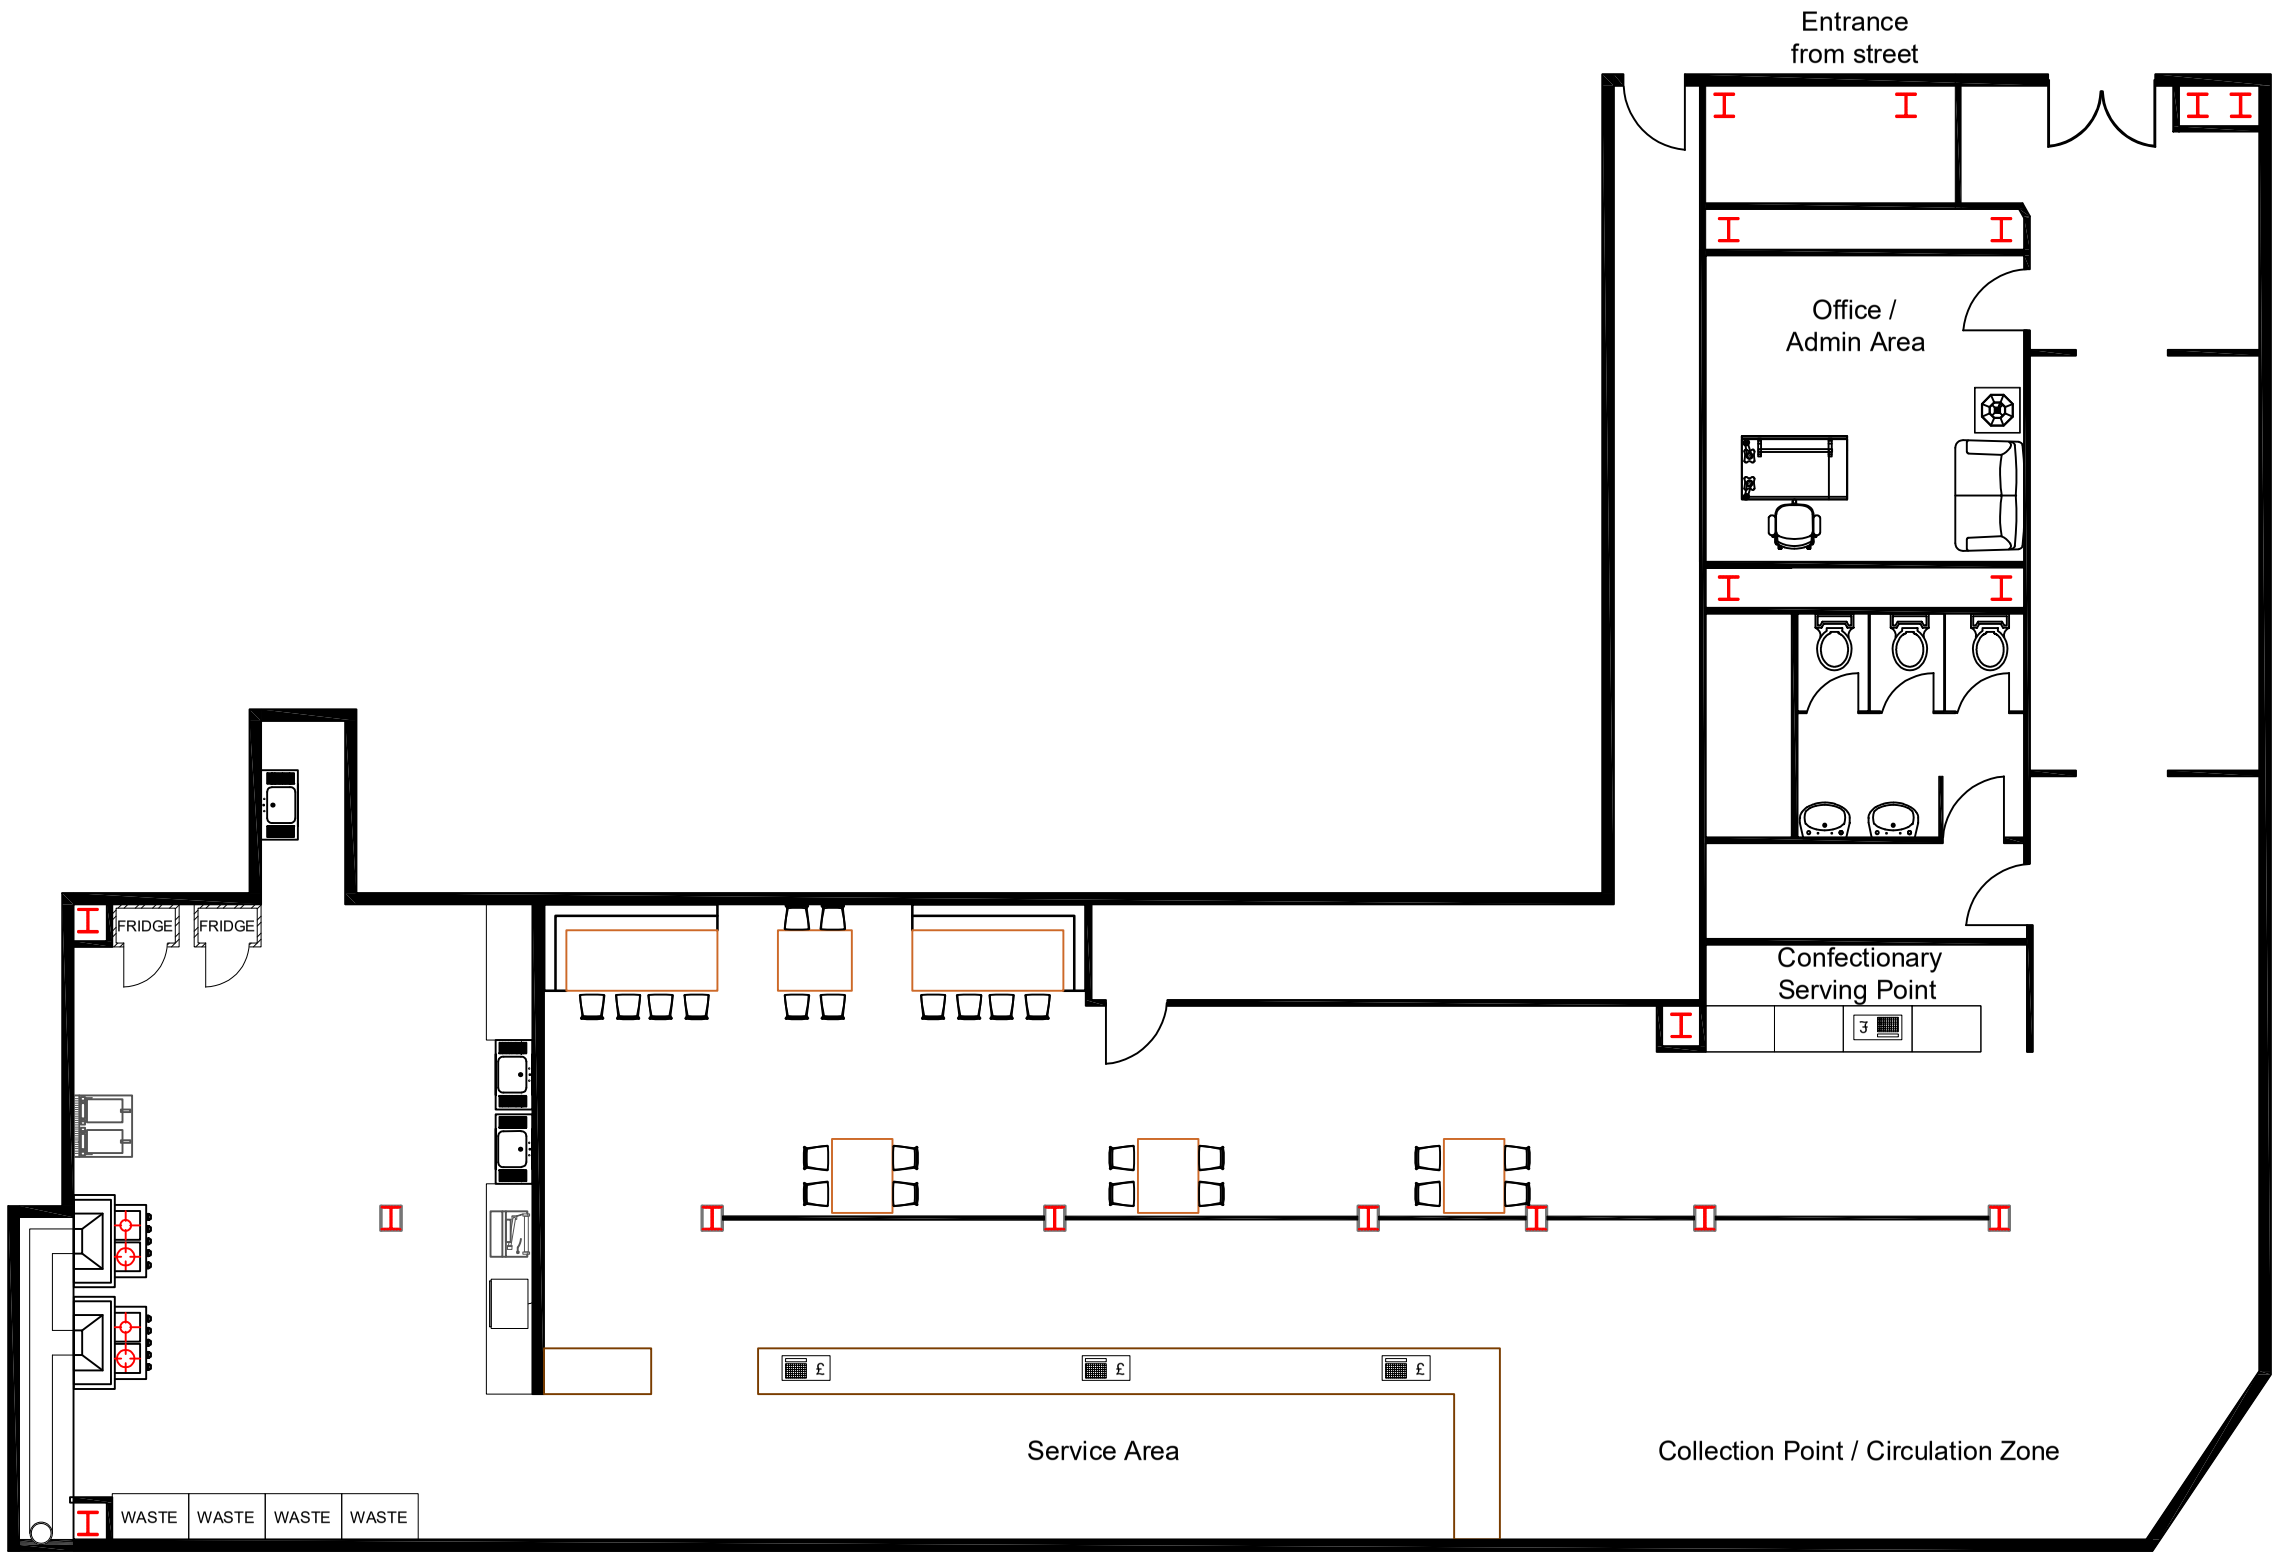

1:100

0 5m 10m 15m 20m

REVISION NOTES
21.03.21

-All cooking appliances have been added to the drawing. The following appliances will be used for cooking.

- Microwave
- Panini Machine
- Deep Fat Fryer
- Grill
- Oven

-Route of internal ducting has been shown indicative on drawing. Representing the route the ductwork will be directing fumes in. Ductwork to come through the roof - detail has been revised to suit.

-Scale Bar has been added to drawing

Hours of operation
11am - 10pm

Status: **Approval**

Architectural Status:

Rev.	Date	Drawn by	Comments
A	21.03.20	DOB	Revised in accordance with comments received 10.03.21

Project Name/Address:
Piri King
577 Gallowgate
Glasgow G40 2PE

Client:
Peri King

Drawing Title:
Floor Plan - Proposed

Drawn:	Checked:	Date:	Sheet Size:	Scale:	Drawing Number:	Rev.
DOB	-	02.03.21	A3	1:100	PKGG(GA)09	A