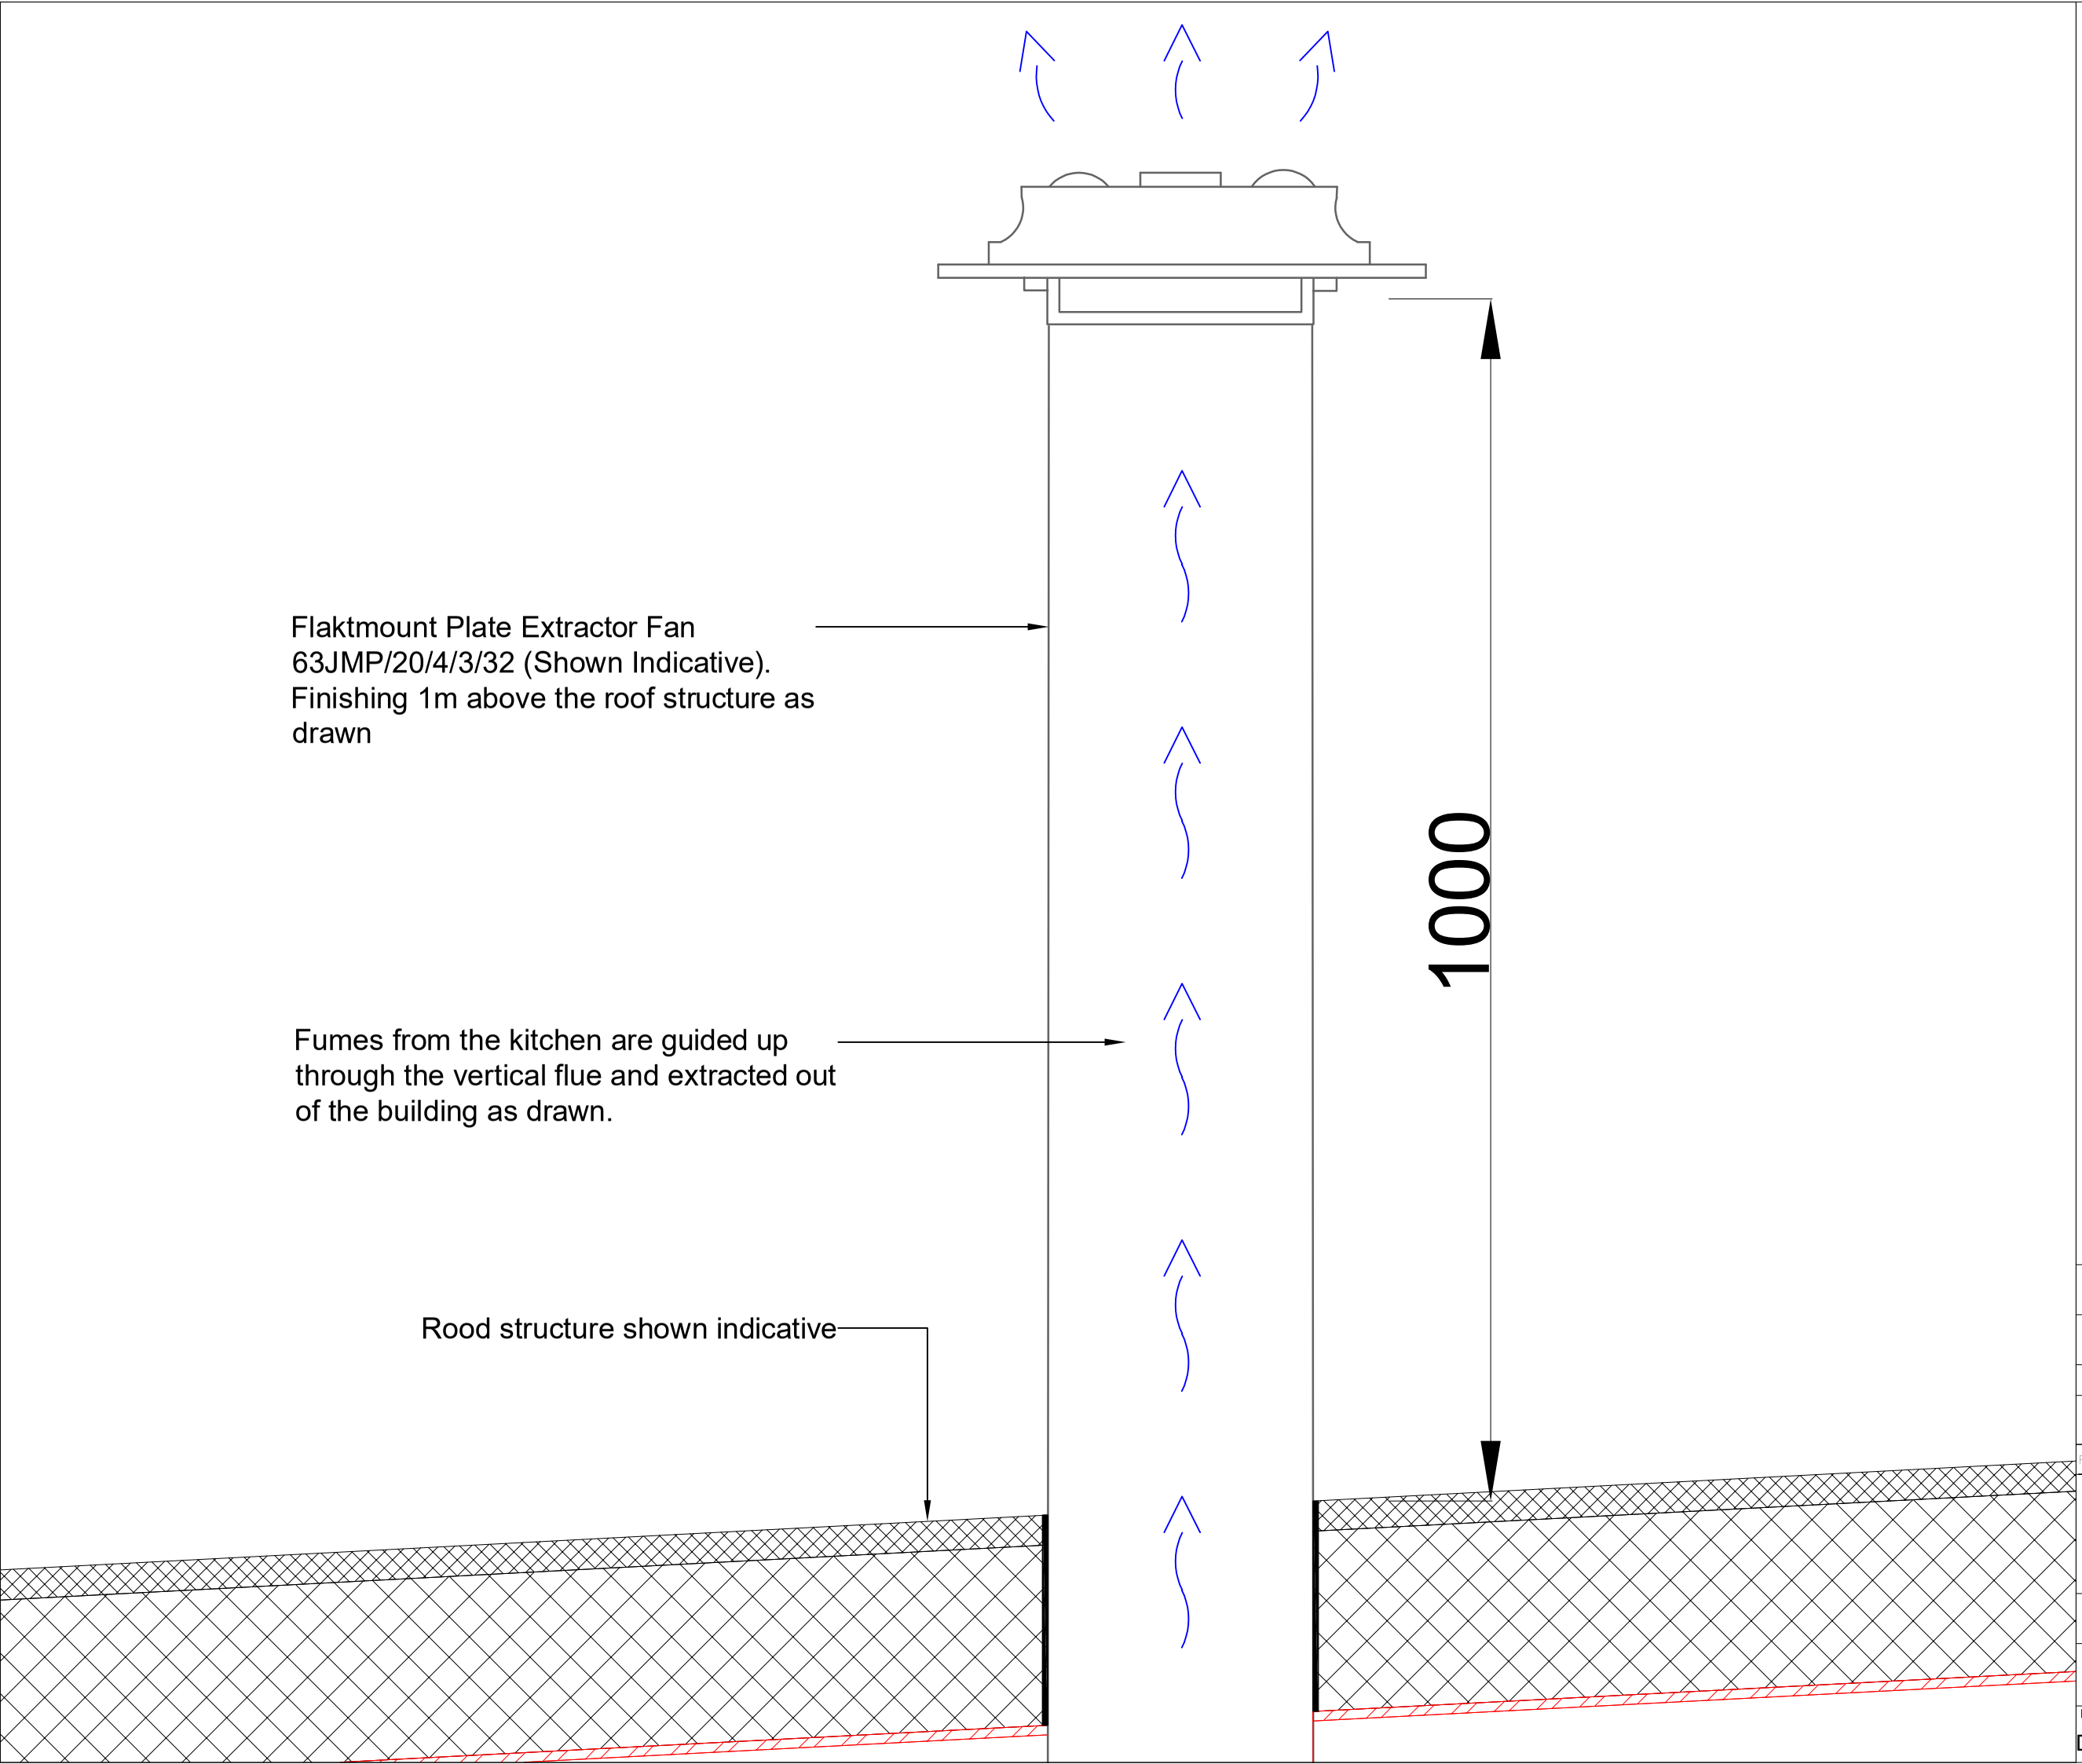

Status: **Approval**

Architectural Status:

Rev	Date	Drawn by	Comments
A	21.03.21	DOB	Detail of flue added 1m above roof level and not external wall

Project Name/Address:

Piri King
577 Gallowgate
Glasgow G40 2PE

Client:
Piri King

Drawing Title:
Flue Detail

Drawn:	Date:	Sheet Size:	Scale:	Drawing Number:	Rev.
DOB	21.03.21	A3	1:5	PKGG(D)01	A