FRONT ELEVATION

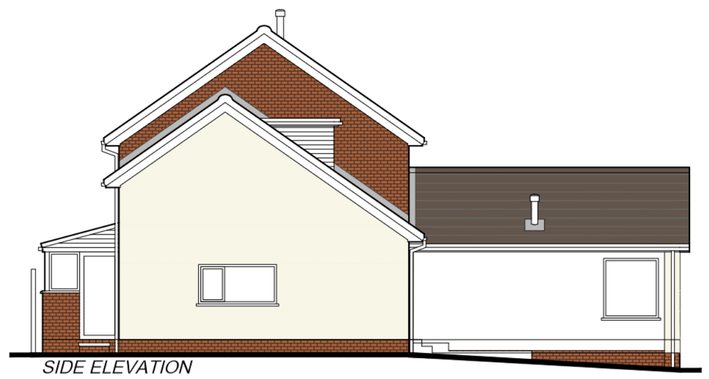

SIDE ELEVATION

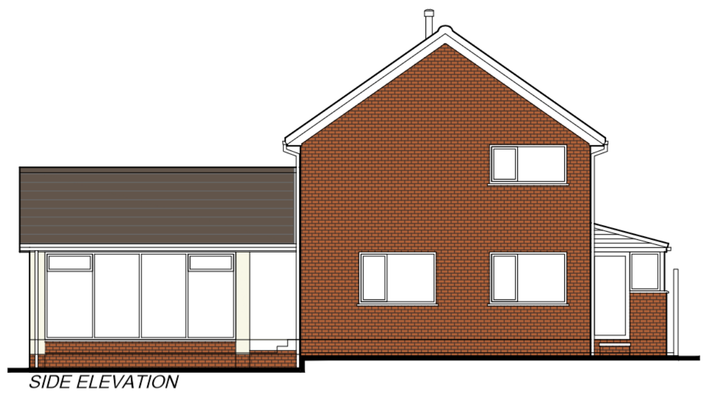

SIDE ELEVATION

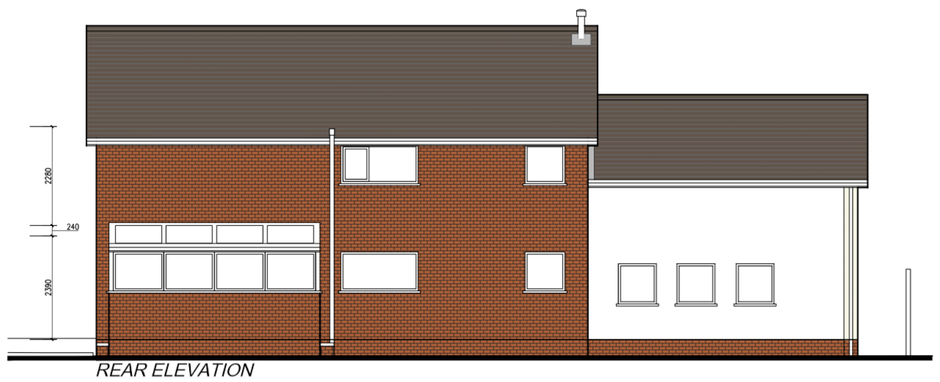

REAR ELEVATION

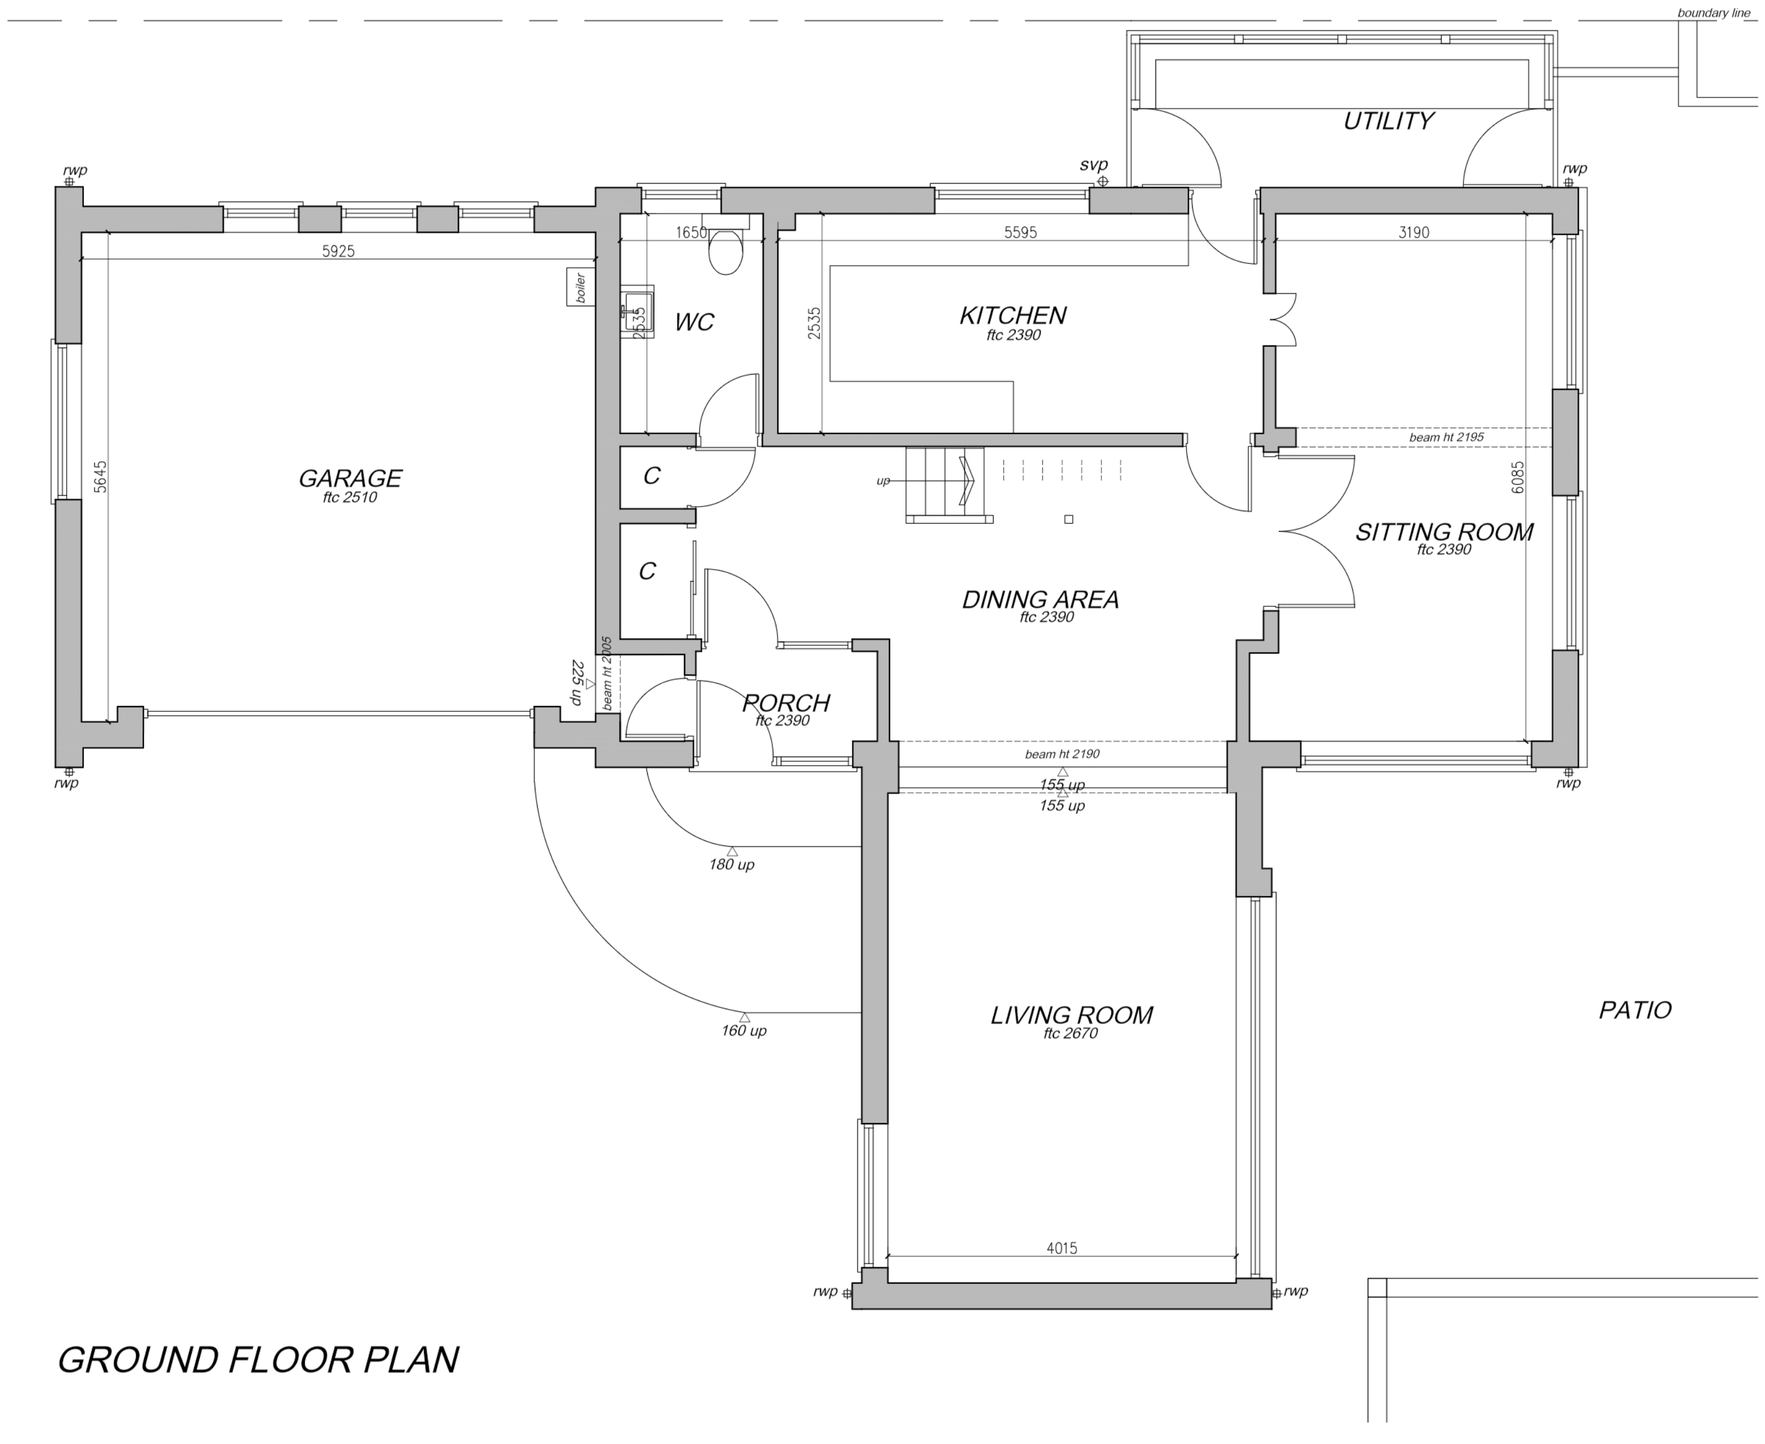

GROUND FLOOR PLAN

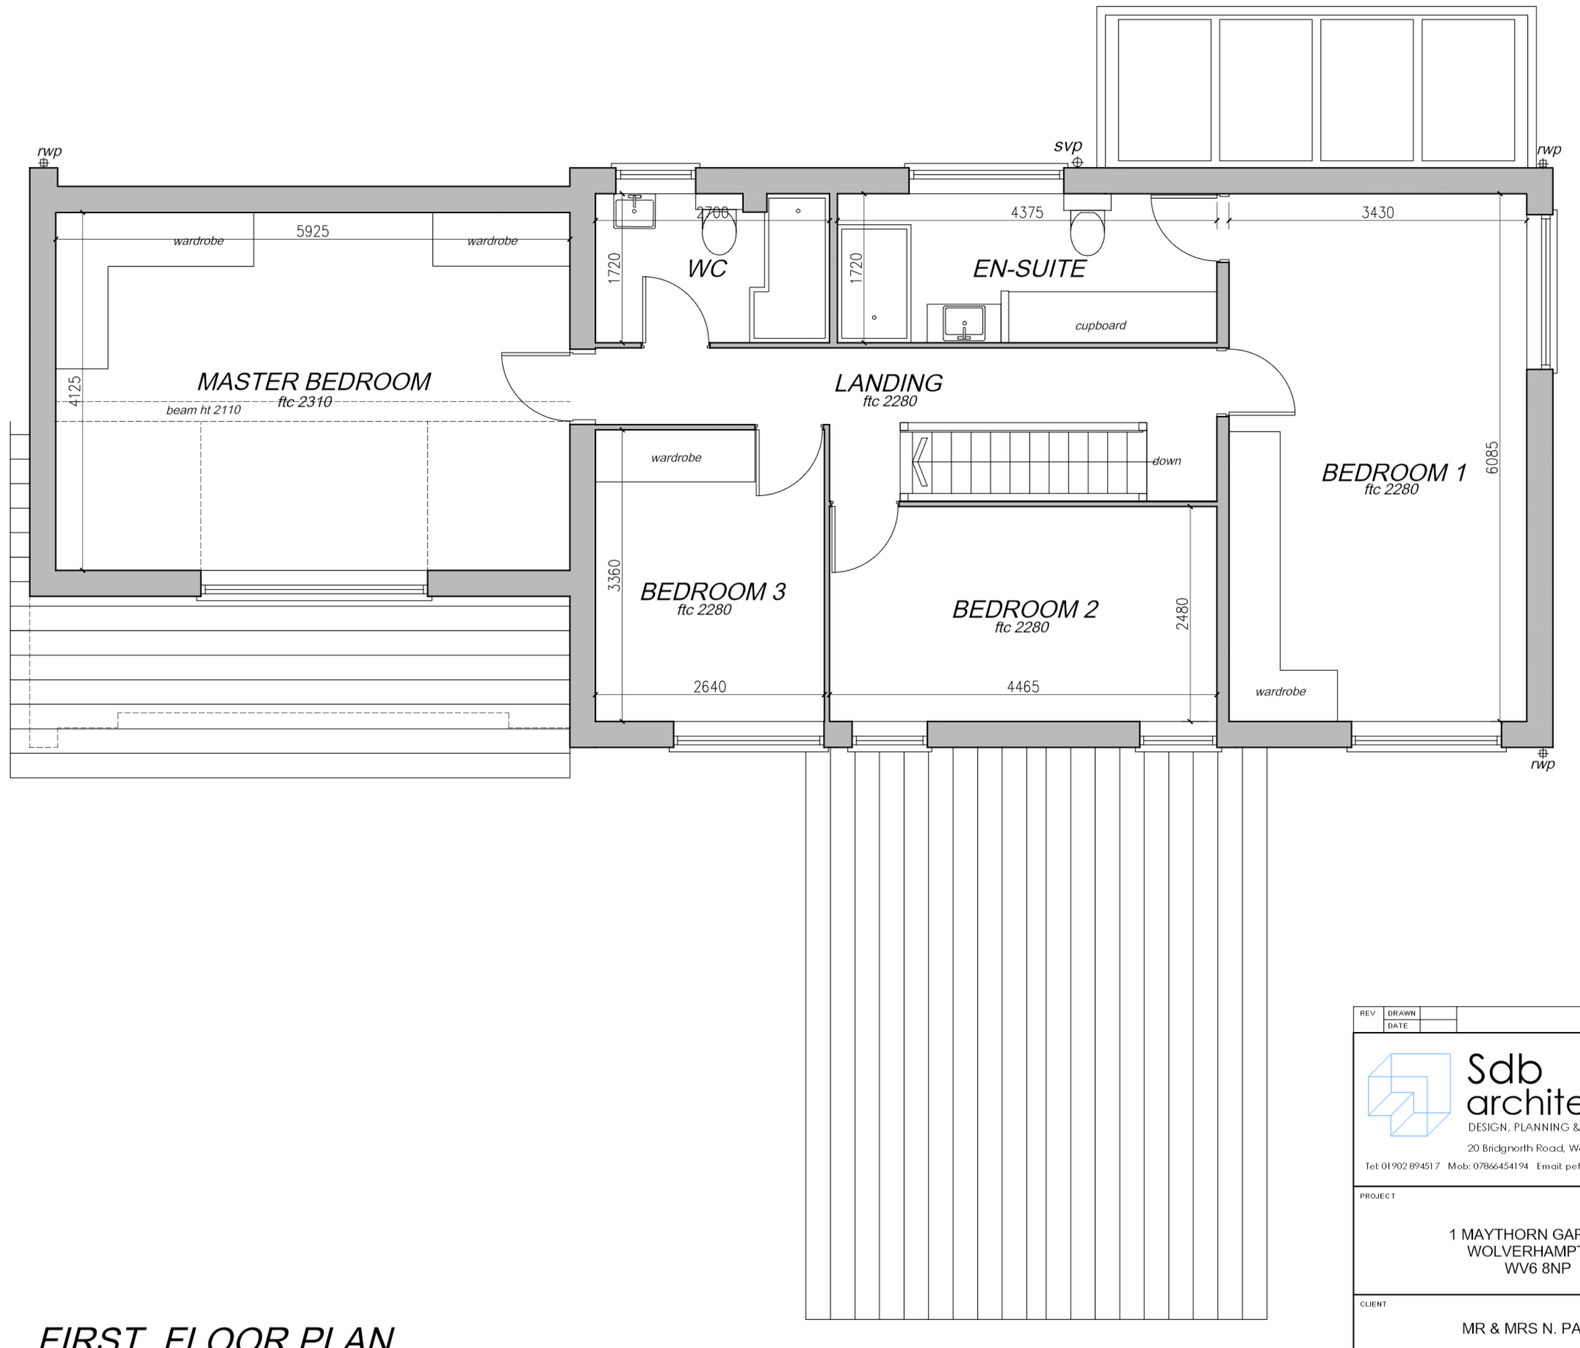

FIRST FLOOR PLAN

SCALE 1:100

SCALE 1:50

0m 1m 2m 3m 4m 5m

REV. | DRAWN | DATE

Sdb architecture
DESIGN, PLANNING & PROJECT MANAGEMENT
20 Bridgnorth Road, Wombourne, Staffs, WV5 0AA
Tel: 01902 894517 Mob: 07866454194 Email: peterfyler@sevendesignbuild.com

PROJECT
1 MAYTHORN GARDENS
WOLVERHAMPTON
WV6 8NP

CLIENT
MR & MRS N. PADDA

DRAWING
SURVEY

DRAWN	CHECKED	APPROVED
CAD	SCALE 1/100 & 1/50@ A1	DATE 19.08.20

DRAWING No. 2252/S1 REV