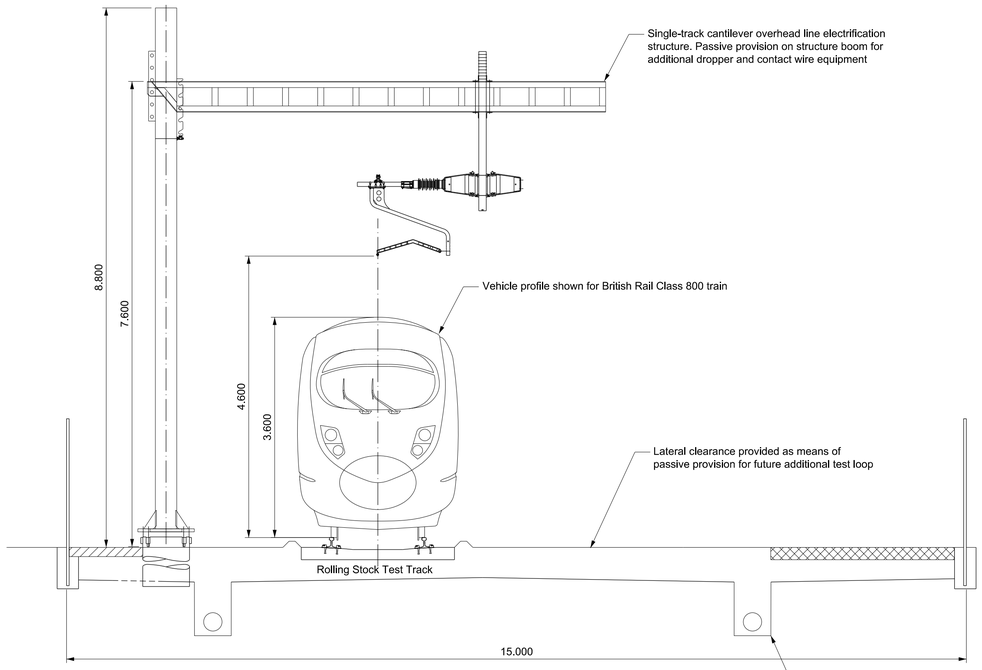

Typical Section A-A

Scale 1:50

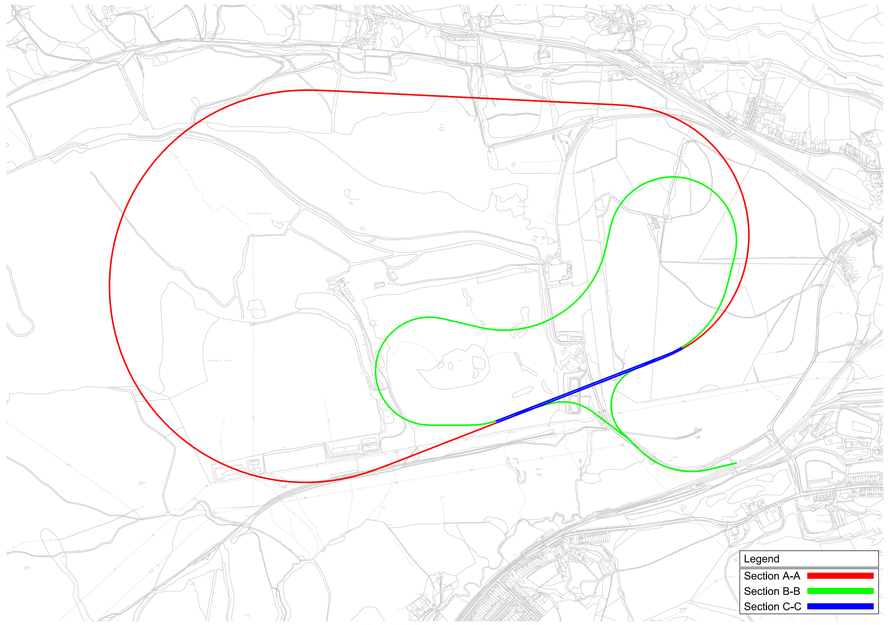

Test Tracks Key Plan

Scale 1:5000

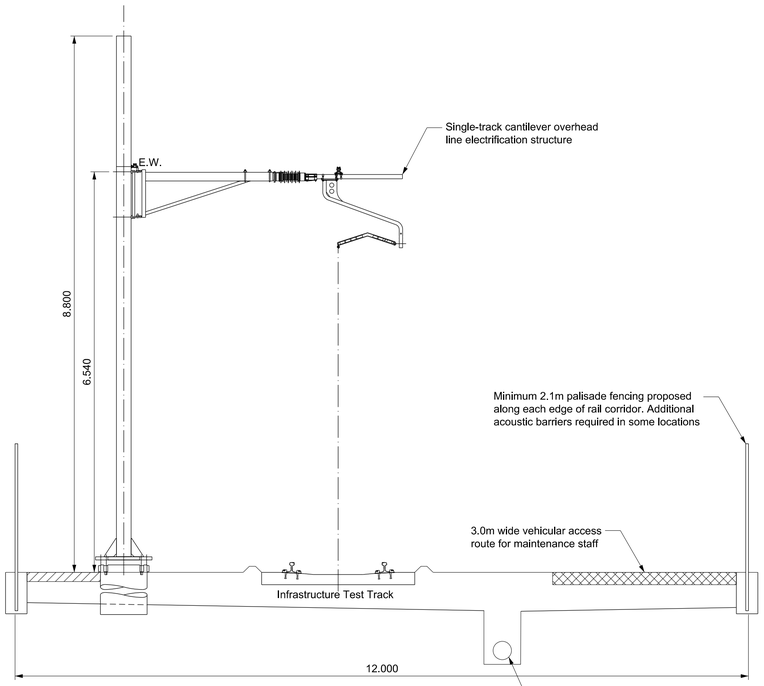

Typical Section B-B

Scale 1:50

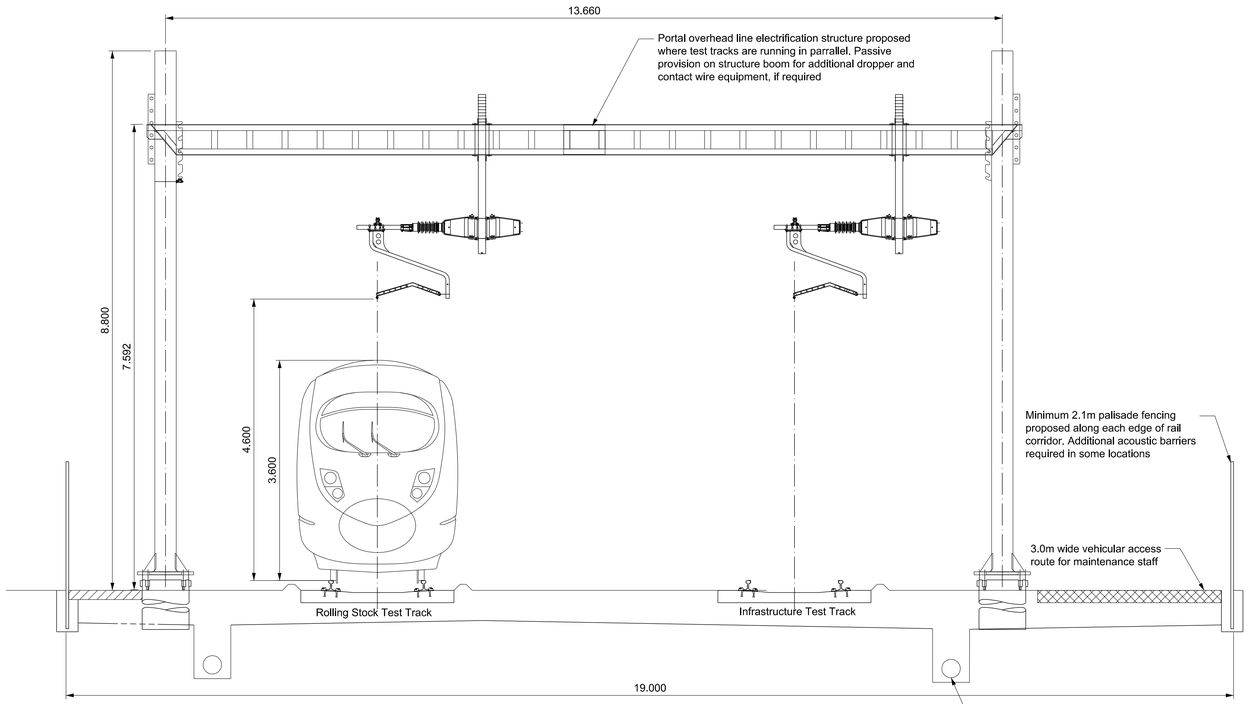

Typical Section C-C

Scale 1:50

Issue	Date	By	Chkd	Appd
P01	12/03/21	CJ	CJ	CJ
For Planning Approval				

ARUP

63 St Thomas Street
Bristol BS1 6JZ
Tel +44(0)117 976 5432 Fax +44(0)117 976 5433
www.arup.com

Client
Welsh Government

Job Title
Global Centre of Rail Excellence

TYPICAL RAIL SECTIONS WITH KEY PLAN

Scale at A1: 1:50

Discipline: Civil

Job No: 264904-00

Drawing Status: Planning

Drawing No: 005

Issue: P01

\\globalfeurnpe\Cardiff\Jobs\264000\264904-00\4 Internal Project Data\4-30 Drawings\4-33 Civil\CR_Railways\005 TYPICAL SECTIONS AND KEY PLAN.dgn

Do not scale

© Arup