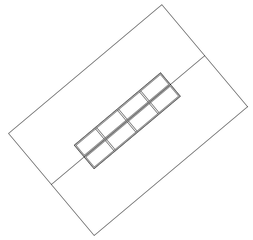

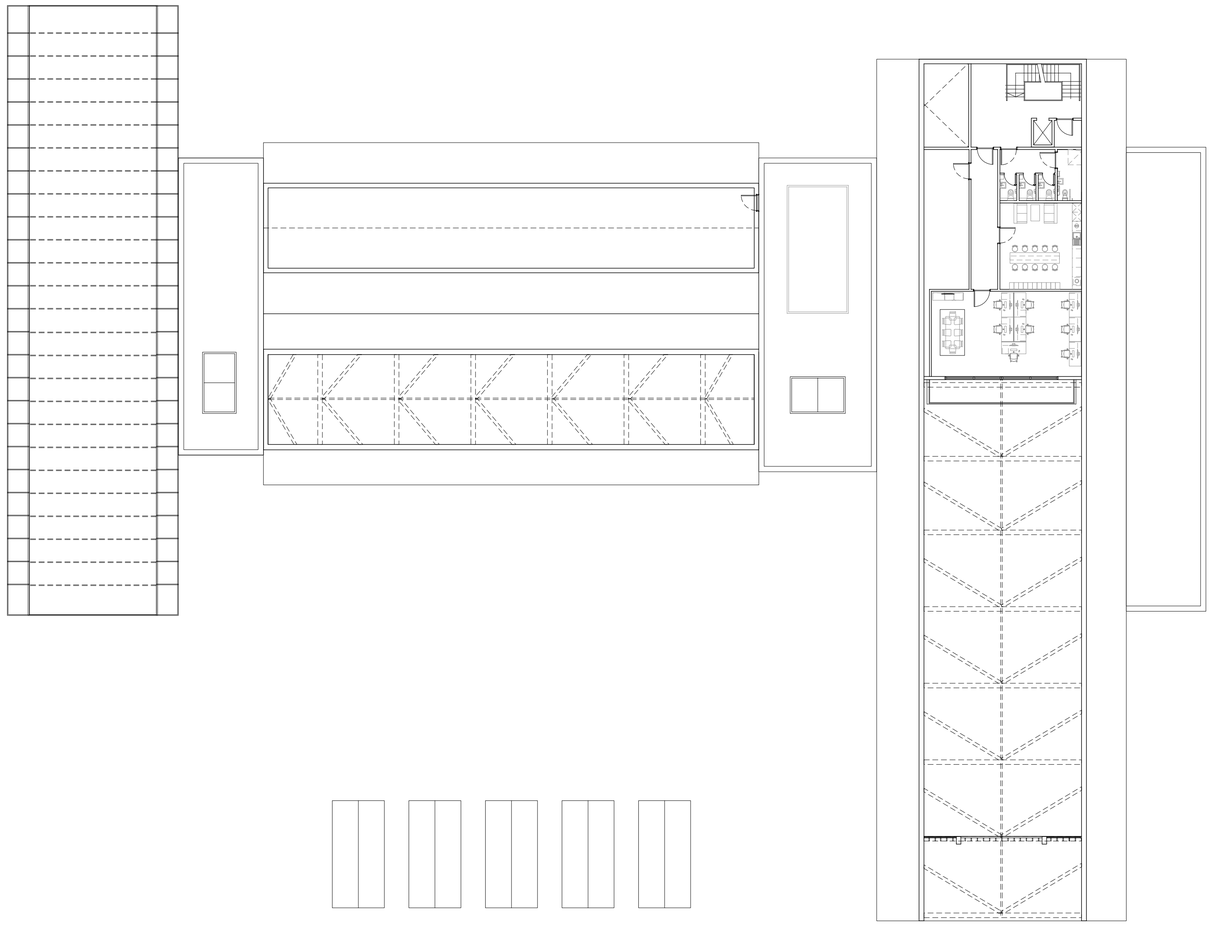

01

First floor plan full

Scale 1:200 @A1

N

0 1 2 3 4 5 10 20m

ArkleBoyce.

STUDIO 9
MATTHEW MURRAY HOUSE
90 HUNSLET LANE
LEEDS LS11 5QN

Telephone
+44 (0)113 322 9491
Email
info@arkleboyce.co.uk

www.arkleboyce.co.uk

Notes:

Copyright ArkleBoyce architects Ltd.

Unless indicated, this drawing is for information only.
Do not scale from this drawing except for planning purposes.
All dimensions to be checked on site.
Drawing subject to statutory approvals.
Drawings to be read in conjunction with all relevant Architects', Services and Structural Engineers' drawings.

Dwg original size: A1

Revisions

Rev.	Date	Notes	Drawn	Checked
	26.02.2021	Planning Issue	JR	GB

Revisions

Rev.	Date	Notes	Drawn	Checked

Notes

Project:	Applegarth	**Project No.**	**19040**
Client	Will and Stephanie Benson		
Date	January 2021	**Revision**	
Drawing Title	Proposed First Floor Plan Full		-
Status	PLANNING APPLICATION ISSUE		
Scale	1:200@A1	**Drawing No.**	AP(0)102