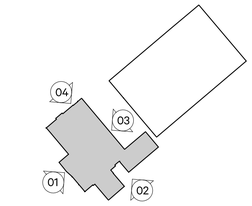

00 Key Plan
Scale: NTS

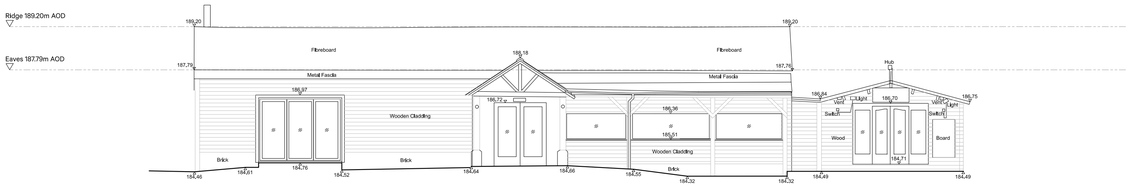

Shop and restaurant to be demolished

01 Shop and restaurant - Elevation 01 - As Existing
Scale 1:100 @A1

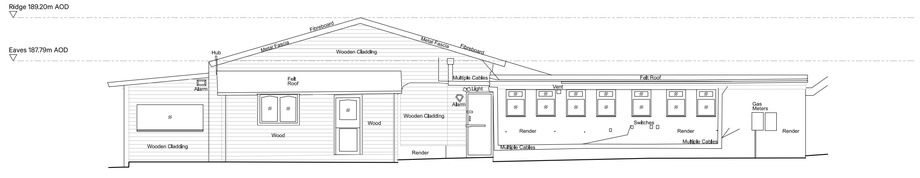

Shop and restaurant to be demolished

02 Shop and restaurant - Elevation 02 - As Existing
Scale 1:100 @A1

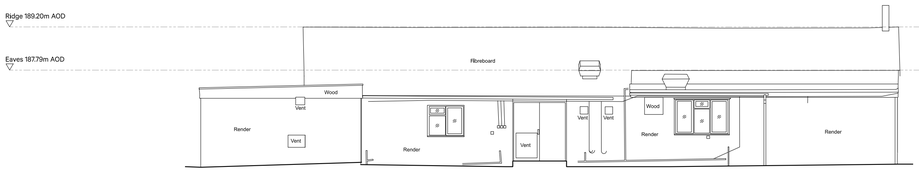

Shop and restaurant to be demolished

03 Shop and restaurant - Elevation 03 - As Existing
Scale 1:100 @A1

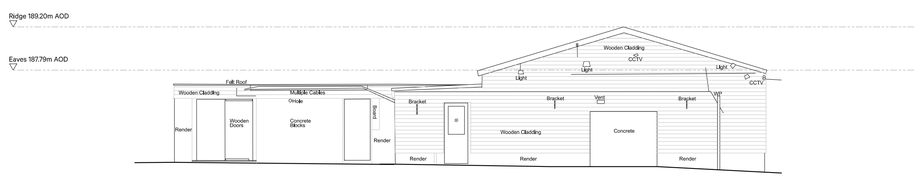

Shop and restaurant to be demolished

04 Shop and restaurant - Elevation 04 - As Existing
Scale 1:100 @A1

0 1 2 3 4 5 10 20m

N

ArkleBoyce.

STUDIO 9
MATTHEW MURRAY HOUSE
97 WATER LANE
LEEDS LS11 5QN

Telephone
+44(0)113 322 9491
Website
info@arkleboyce.co.uk

www.arkleboyce.co.uk

Notes:

Copyright ArkleBoyce architects Ltd.

Unless indicated, this drawing is for information only.
Do not scale, use figured dimensions only.
All dimensions to be checked on site.
Drawing subject to statutory approvals.
This drawing is to be read in conjunction with all relevant Architects', Services and Structural Engineers' drawings.

Dwg original size: A1

Revisions

Rev.	Date	Notes	Drawn	Checked
-	26.02.2021	Planning Issue	JR	GB

Revisions

Rev.	Date	Notes	Drawn	Checked

Notes

Project:	Applegarth	**Project No.**	**19040**
Client	Will and Stephanie Benson		
Date	January 2021	**Revision**	
Drawing Title	Existing Elevations 2 of 2		-
Status	PLANNING APPLICATION ISSUE		
Scale	1:100@A1	**Drawing No.**	APC03021