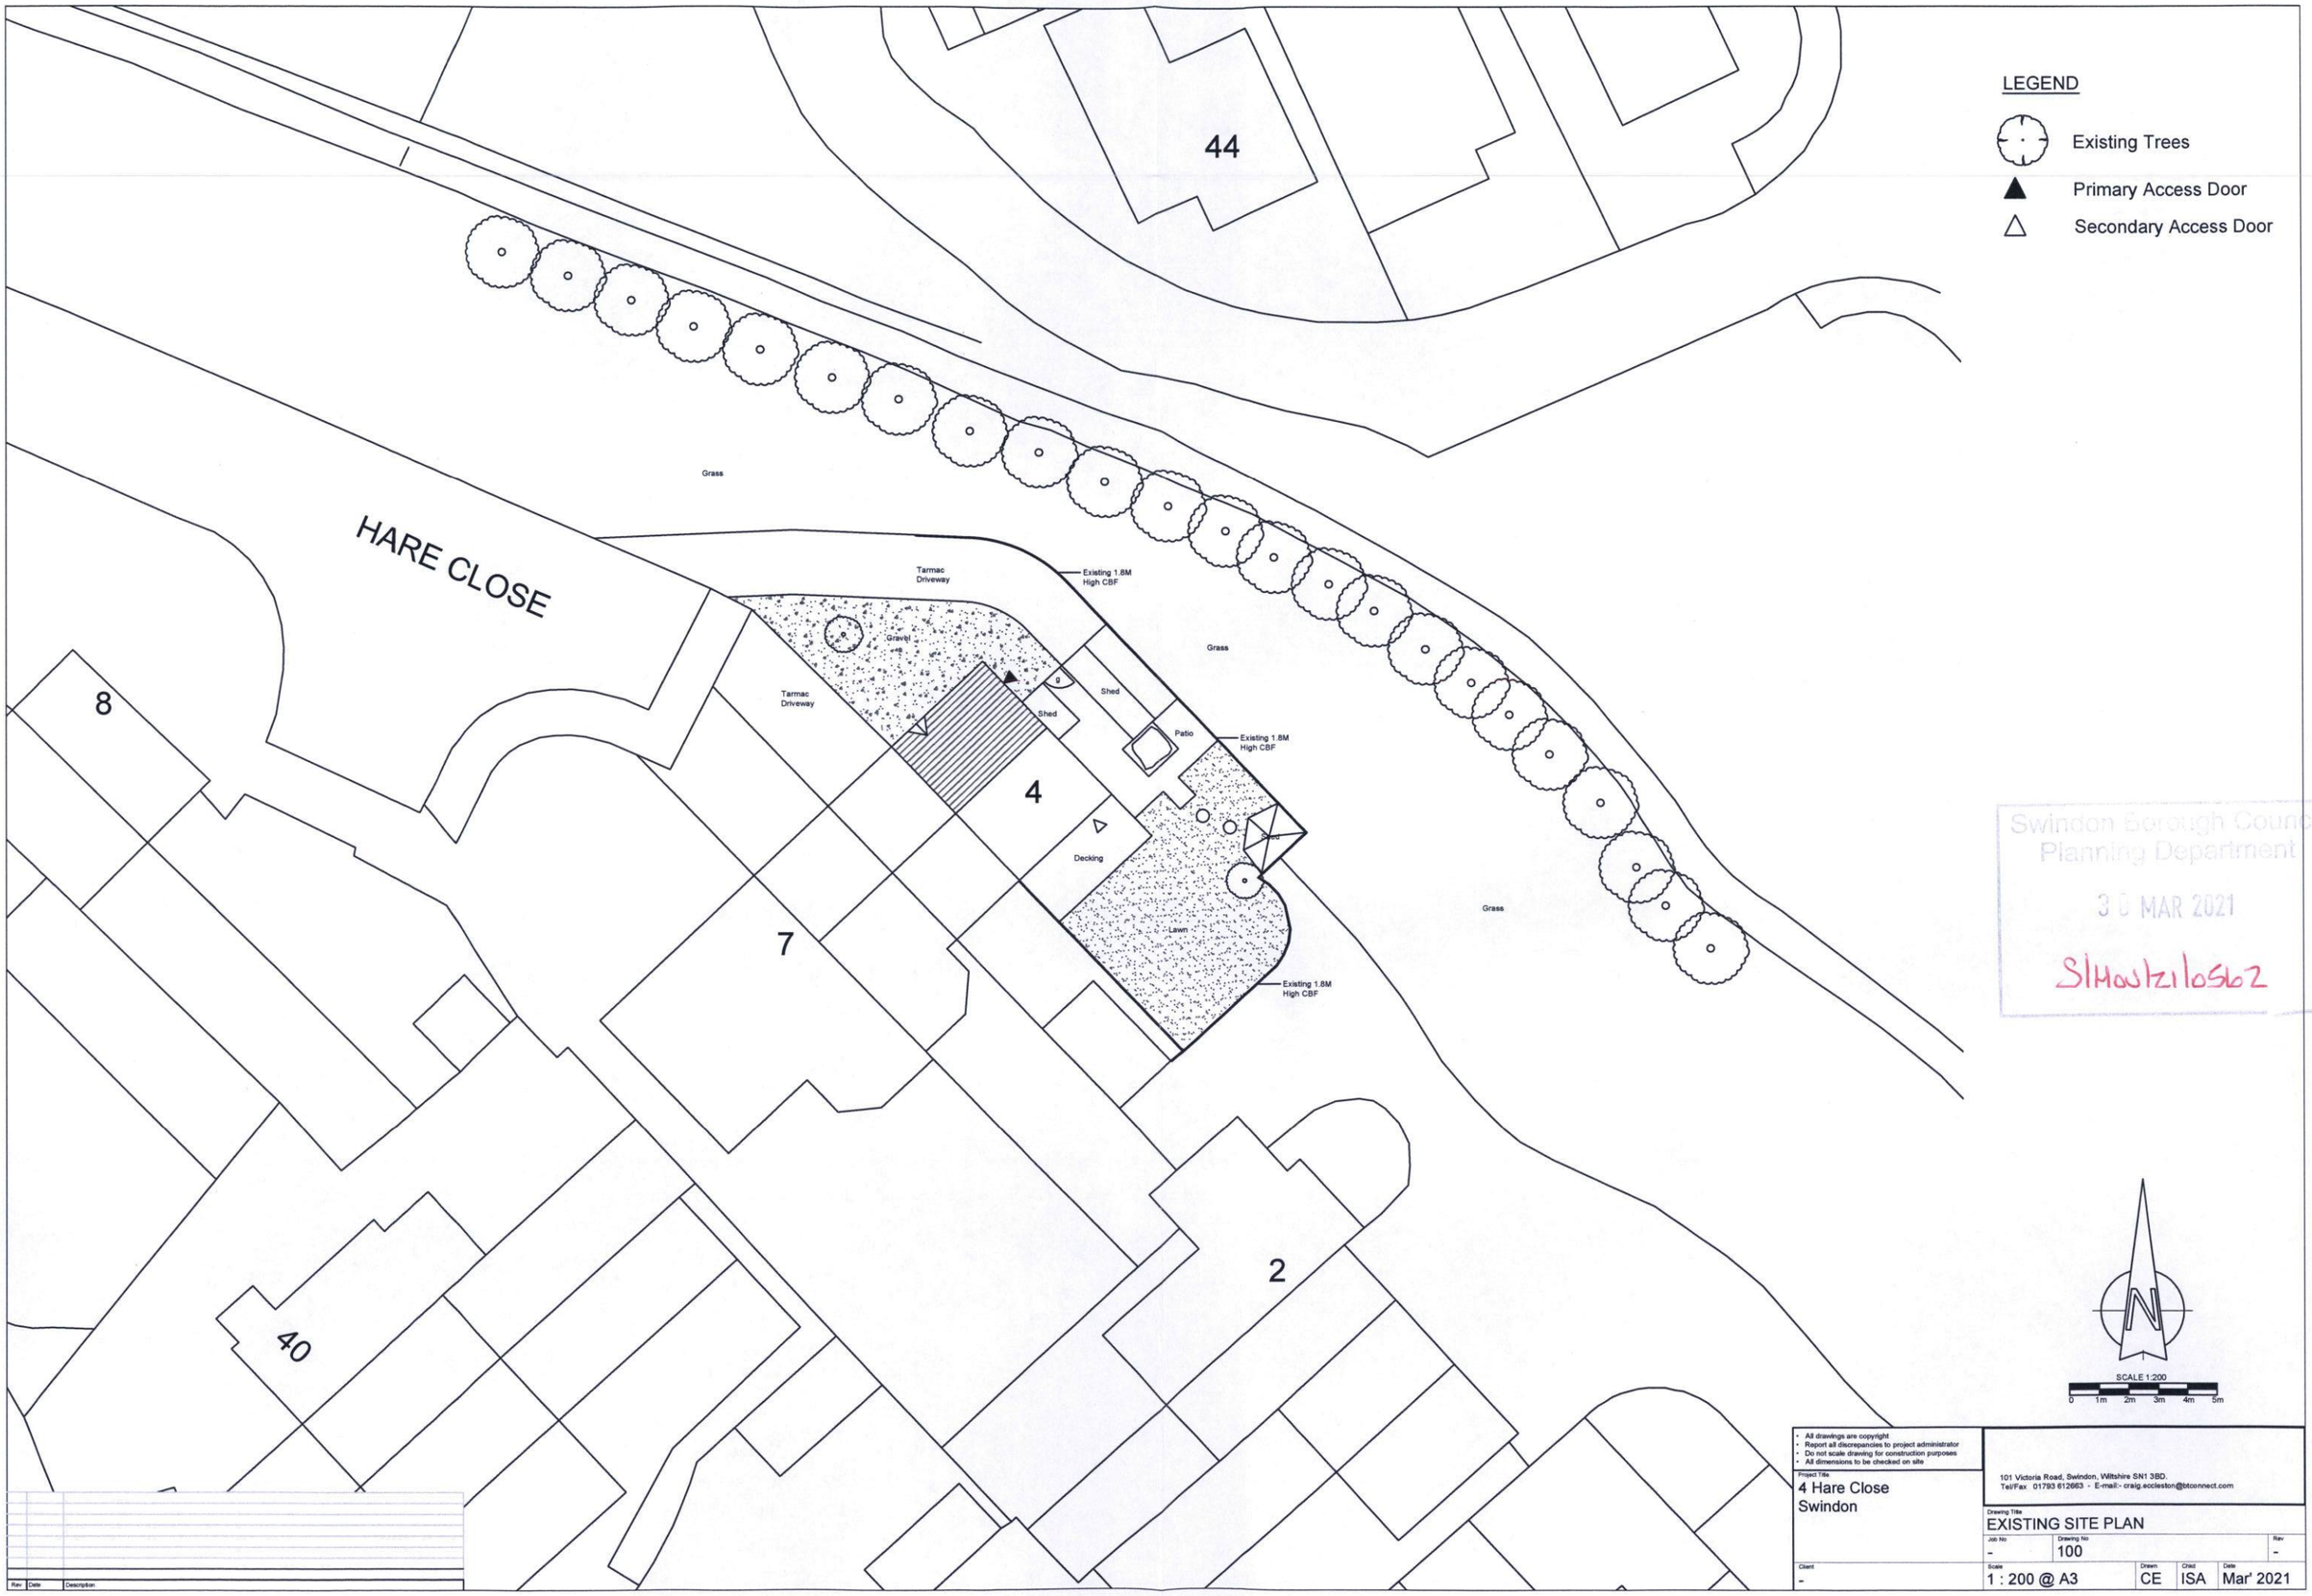

Swindon Borough Council
Planning Department
30 MAR 2021
S/HOU/21/0562

• All drawings are copyright
• Report all discrepancies to project administrator
• Do not scale drawing for construction purposes
• All dimensions to be checked on site

Project Title
4 Hare Close
Swindon

Client
-

101 Victoria Road, Swindon, Wiltshire SN1 3BD.
Tel/Fax 01793 612663 - E-mail:- craig.eccleston@btconnect.com

Drawing Title
EXISTING SITE PLAN

Job No	Drawing No	Rev
-	100	-

Scale	Drawn	Chkd	Date
1 : 200 @ A3	CE	ISA	Mar' 2021

Rev	Date	Description