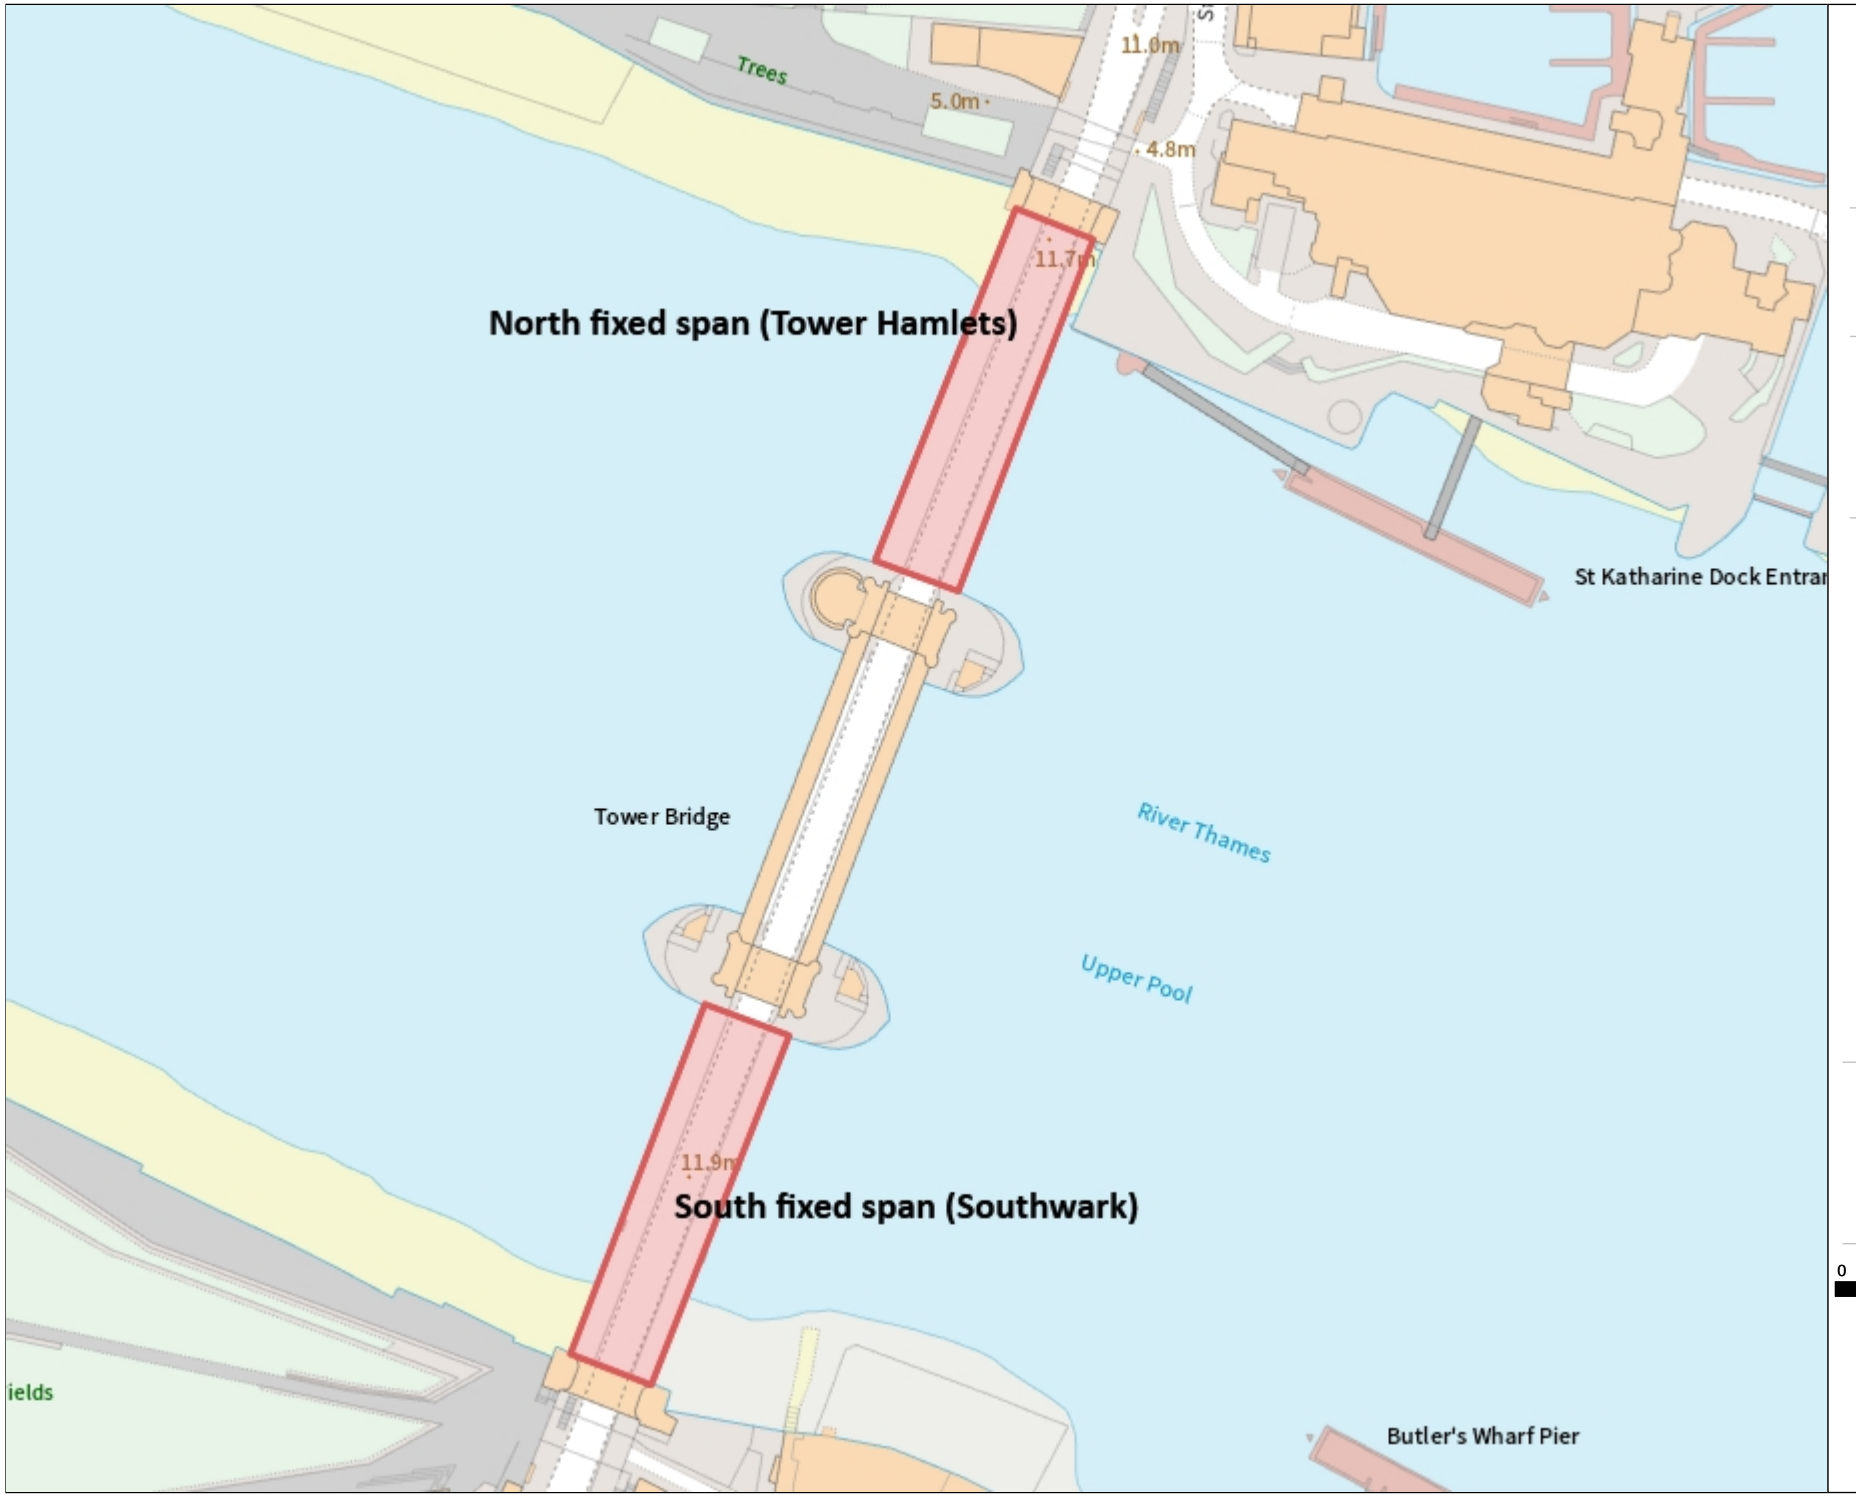

CITY OF LONDON

N
W E
S

TOWER BRIDGE
Location Plan

Created By:
Mark Bailey

Date Created
18 Mar 2021

0 12 25 50
Metres

© Crown copyright and database rights 2021 OS 100023243