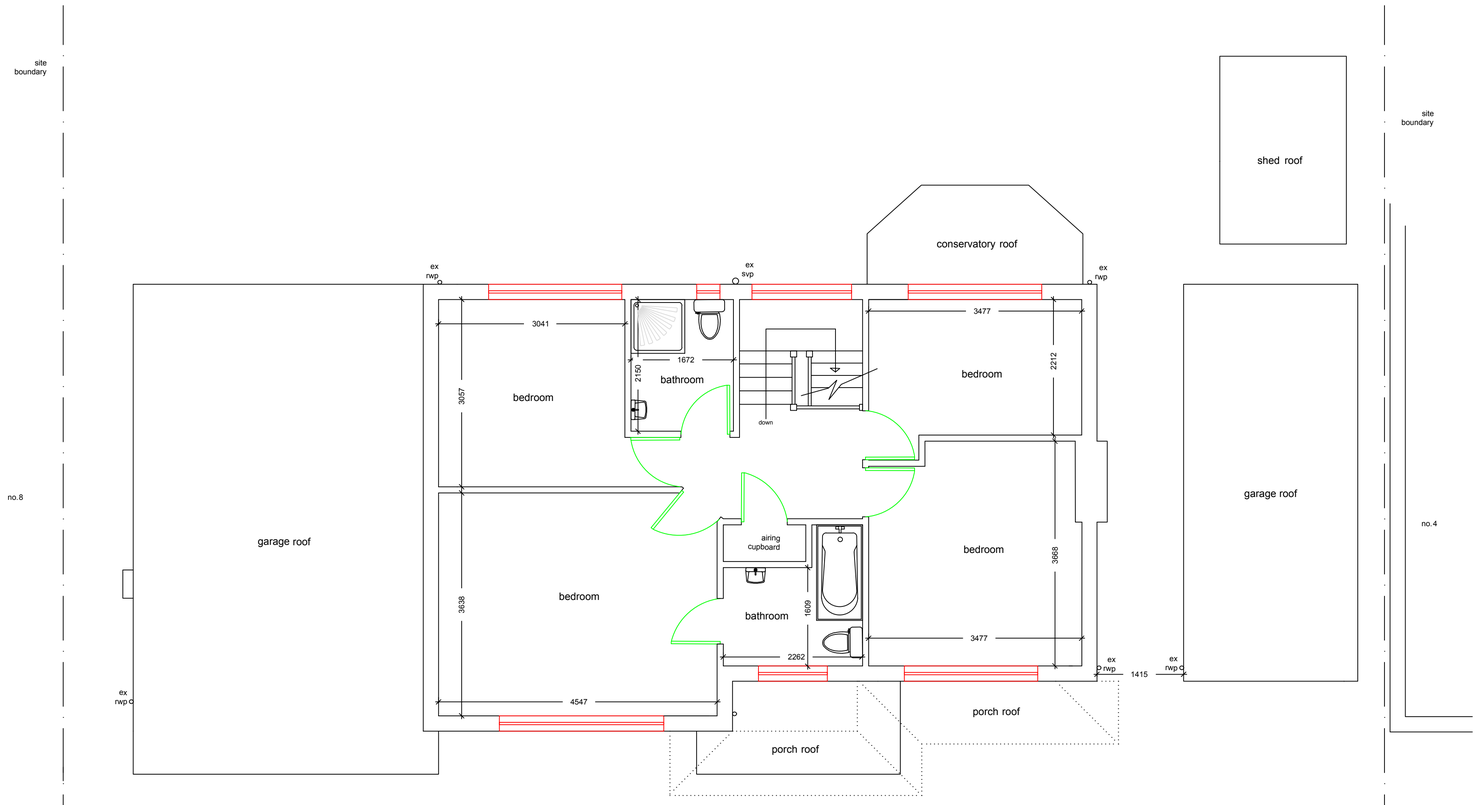

existing first floor plan

1:50

0m 5m 10m

General Notes

No.	Revision/Issue	Date
	Drg. No. MAC/2502	

Firm Name and Address

Middlesex & Herts

7 Elgin Drive
Northwood
Middlesex
HA6 2YR

01923 826280

Project Name and Address

Mr & MrsMacfsrlen
6 Farm Way
Northwood
Middlesex
HA6 3EF

Project	Sheet
two storey side extension	02
Date: 07-03-21	
Scale: 1:50	