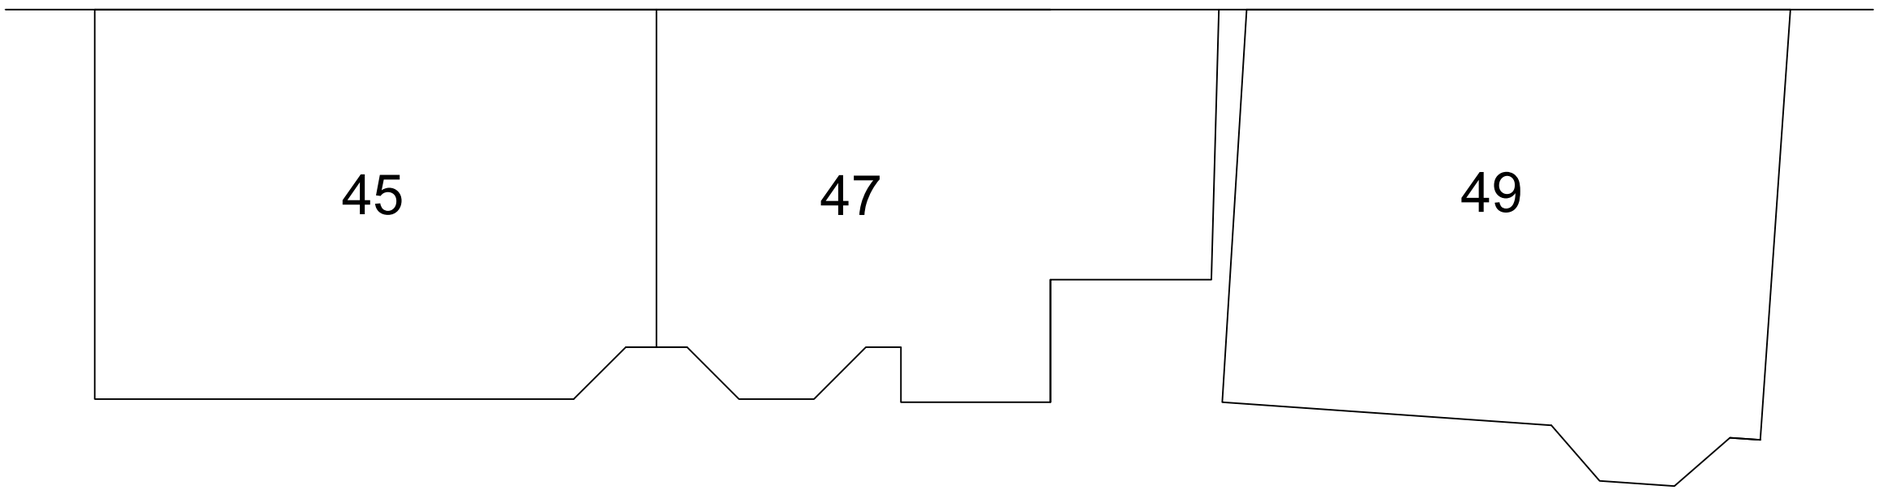Job: 47 Elmwood Drive,
KT17 2NL
Detail: Proposed street view
Scale @ A3 1:100
Drawing: 005
Revision A