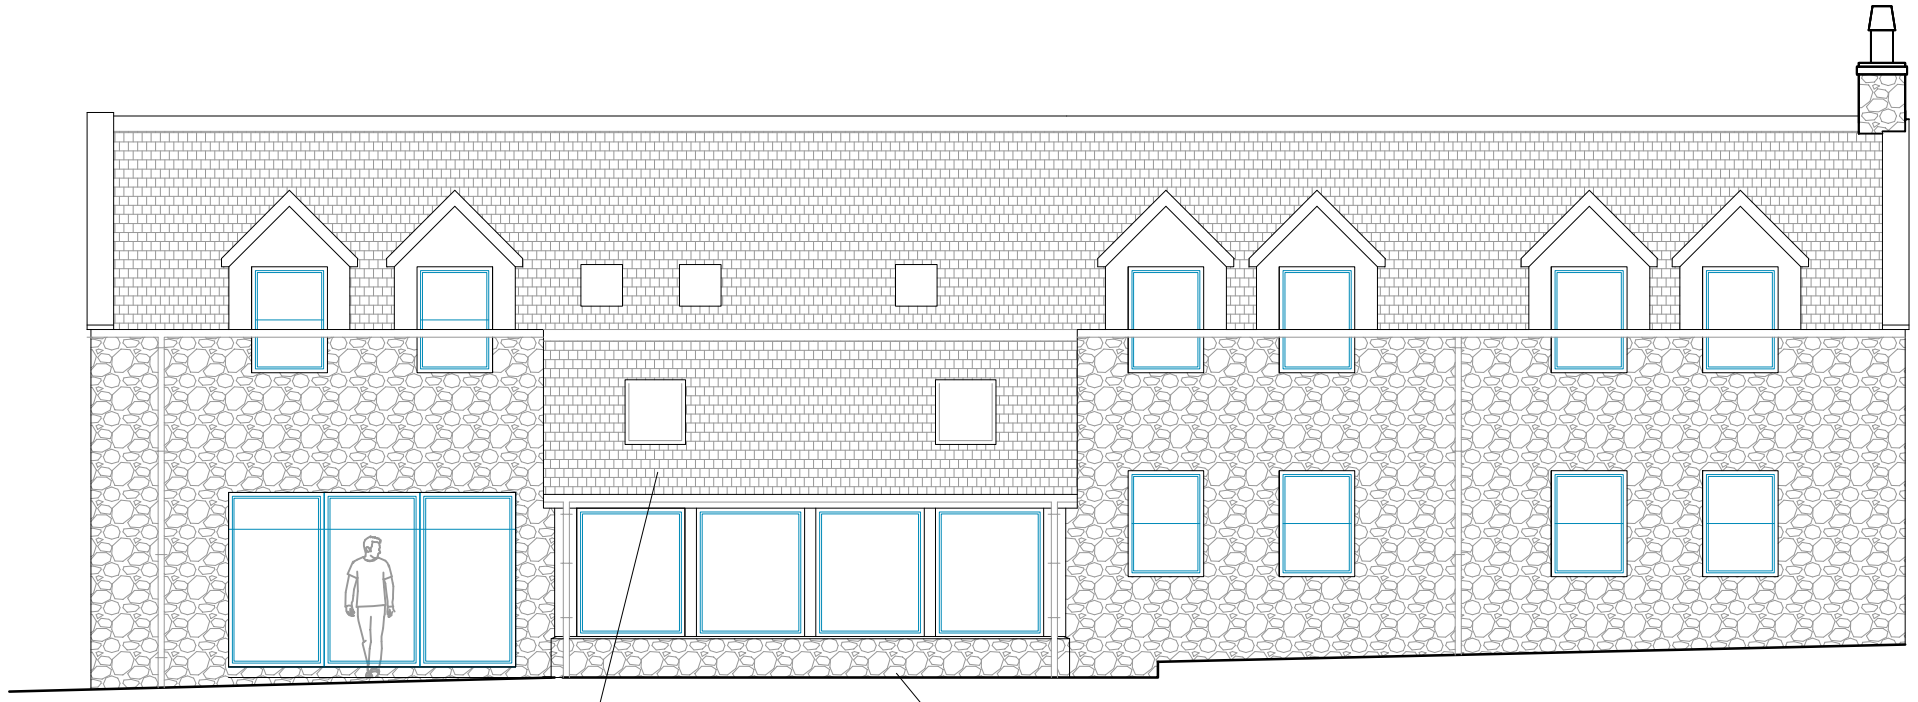

West

proposed natural slate
roof to match existing

proposed natural stone faced
lower walls to match existing

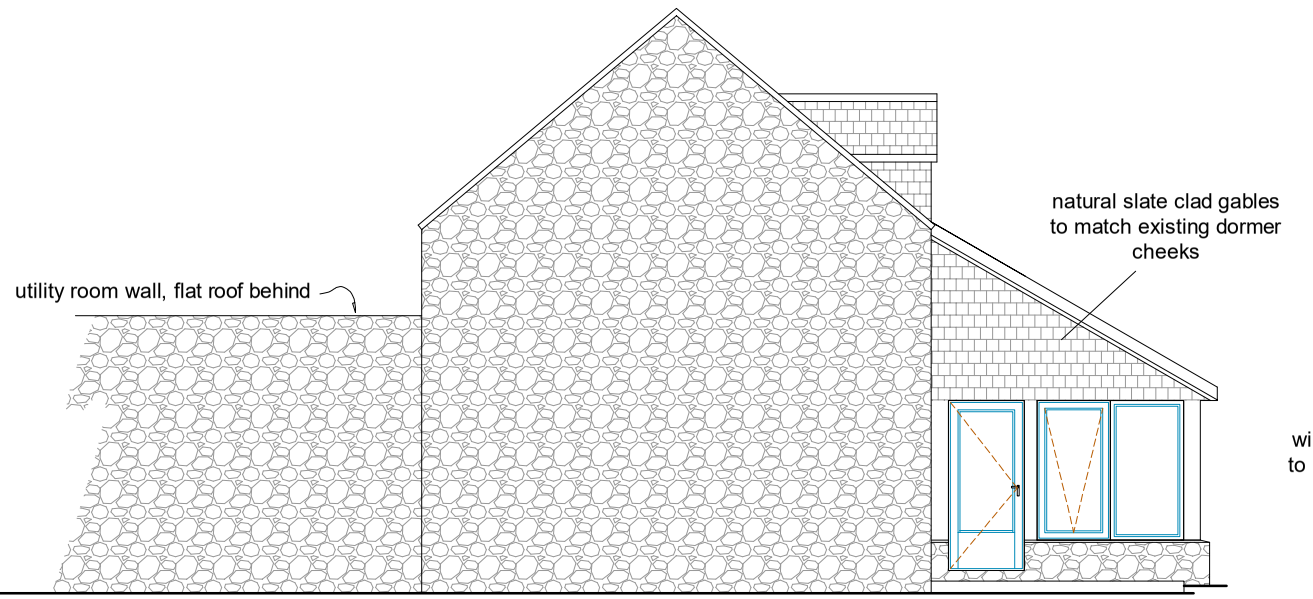

utility room wall, flat roof behind

natural slate clad gables
to match existing dormer
cheeks

North

windows & door
to match existing

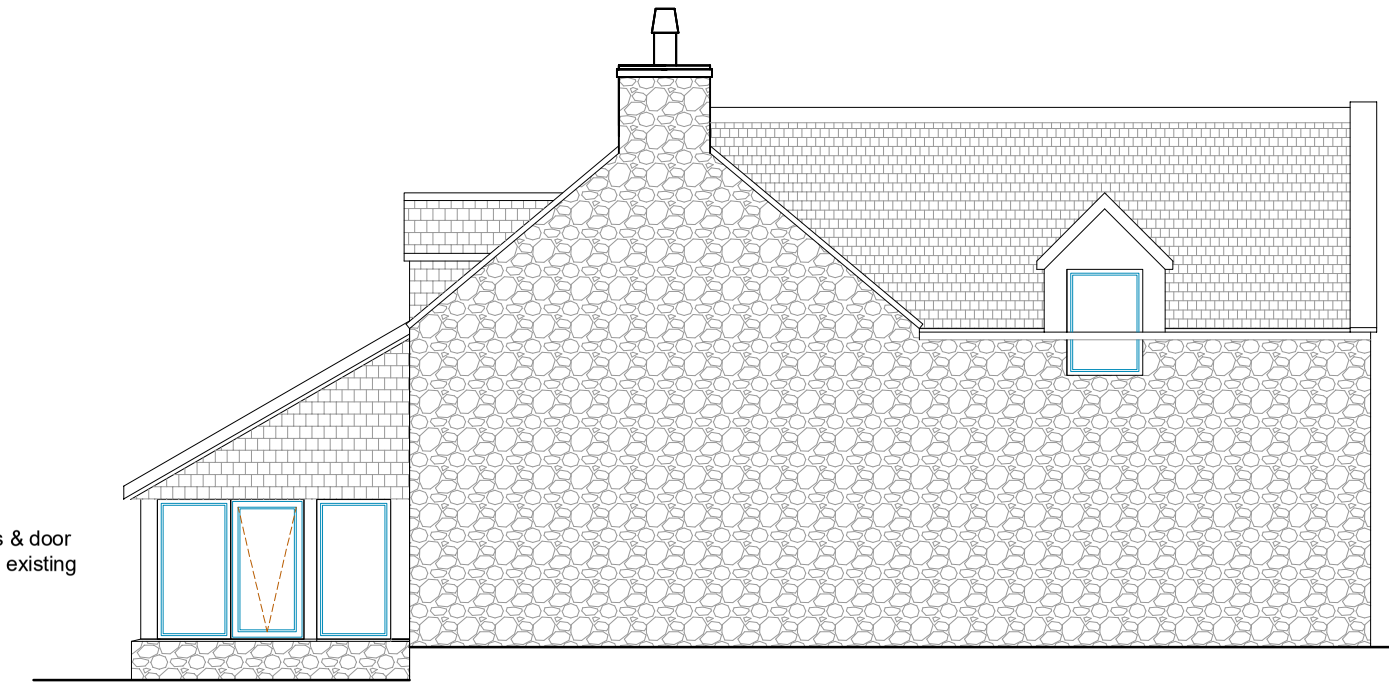

South

garden wall omitted for clarity

Proposed Elevations 1:100

metres
0 1 2 3

The copyright of this drawing belongs to Jock Gordon Design & Planning

Jock Gordon BA (Hons)
Design & Planning
18 Garafad
Staffin, Isle of Skye
07799 210 799
jockgordon30@btinternet.com

Drg. No.	JG4788	Rev: 01	Date: 10.3.2021	Drawn JG	Chk'd
Status:	Pre Planning – do not use for construction				
Title:	Proposed Elevations				
Project:	Sunroom extension, Waternish Farm, Isle of Skye				
Client:	Robert & Lucy Montgomery				
Scale:	1:100 on A3	Planning ref:			