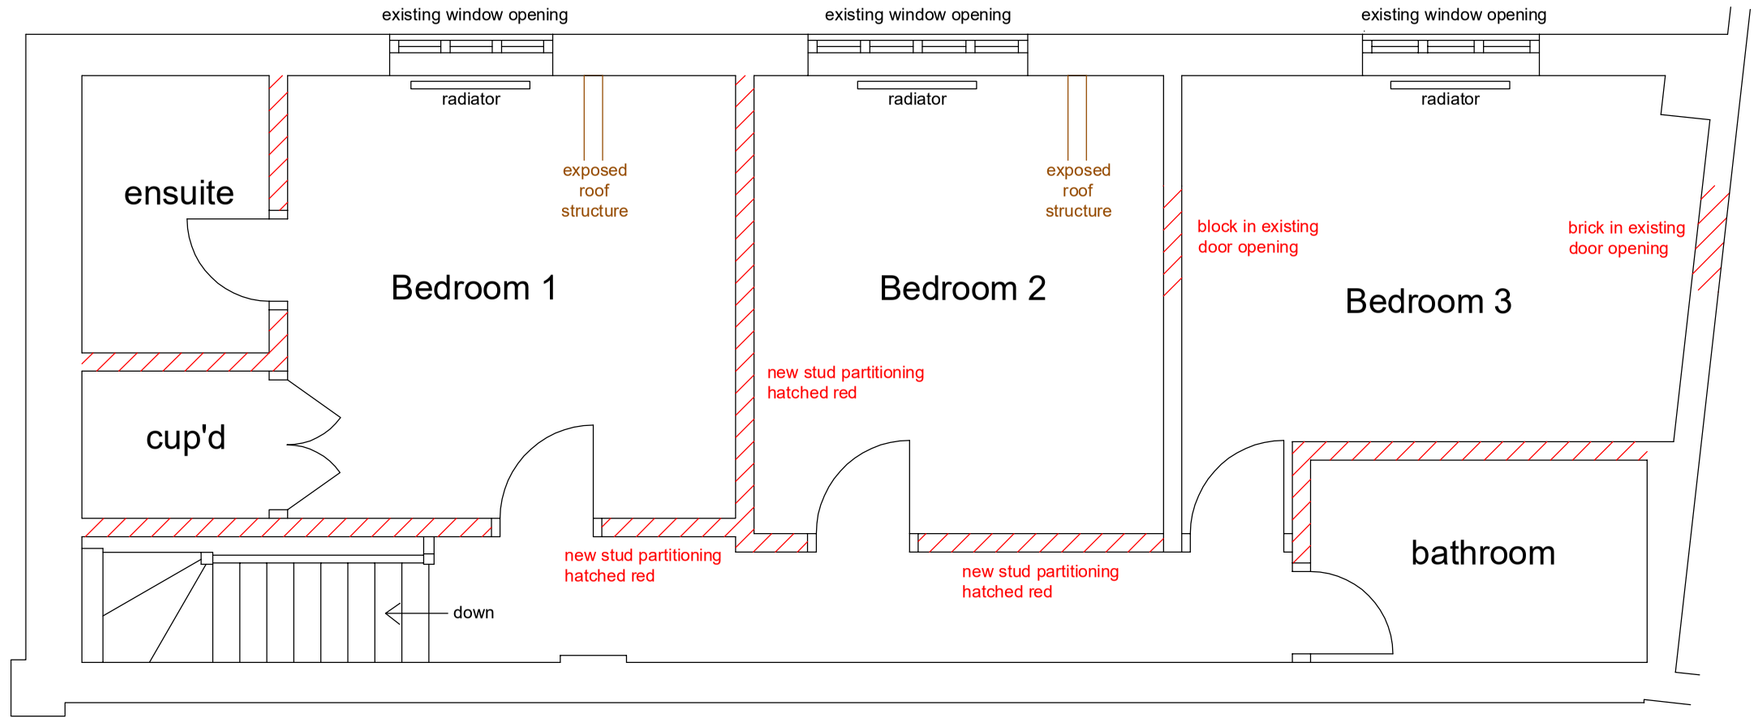

FIRST FLOOR

CONVERTED GROUND FLOOR

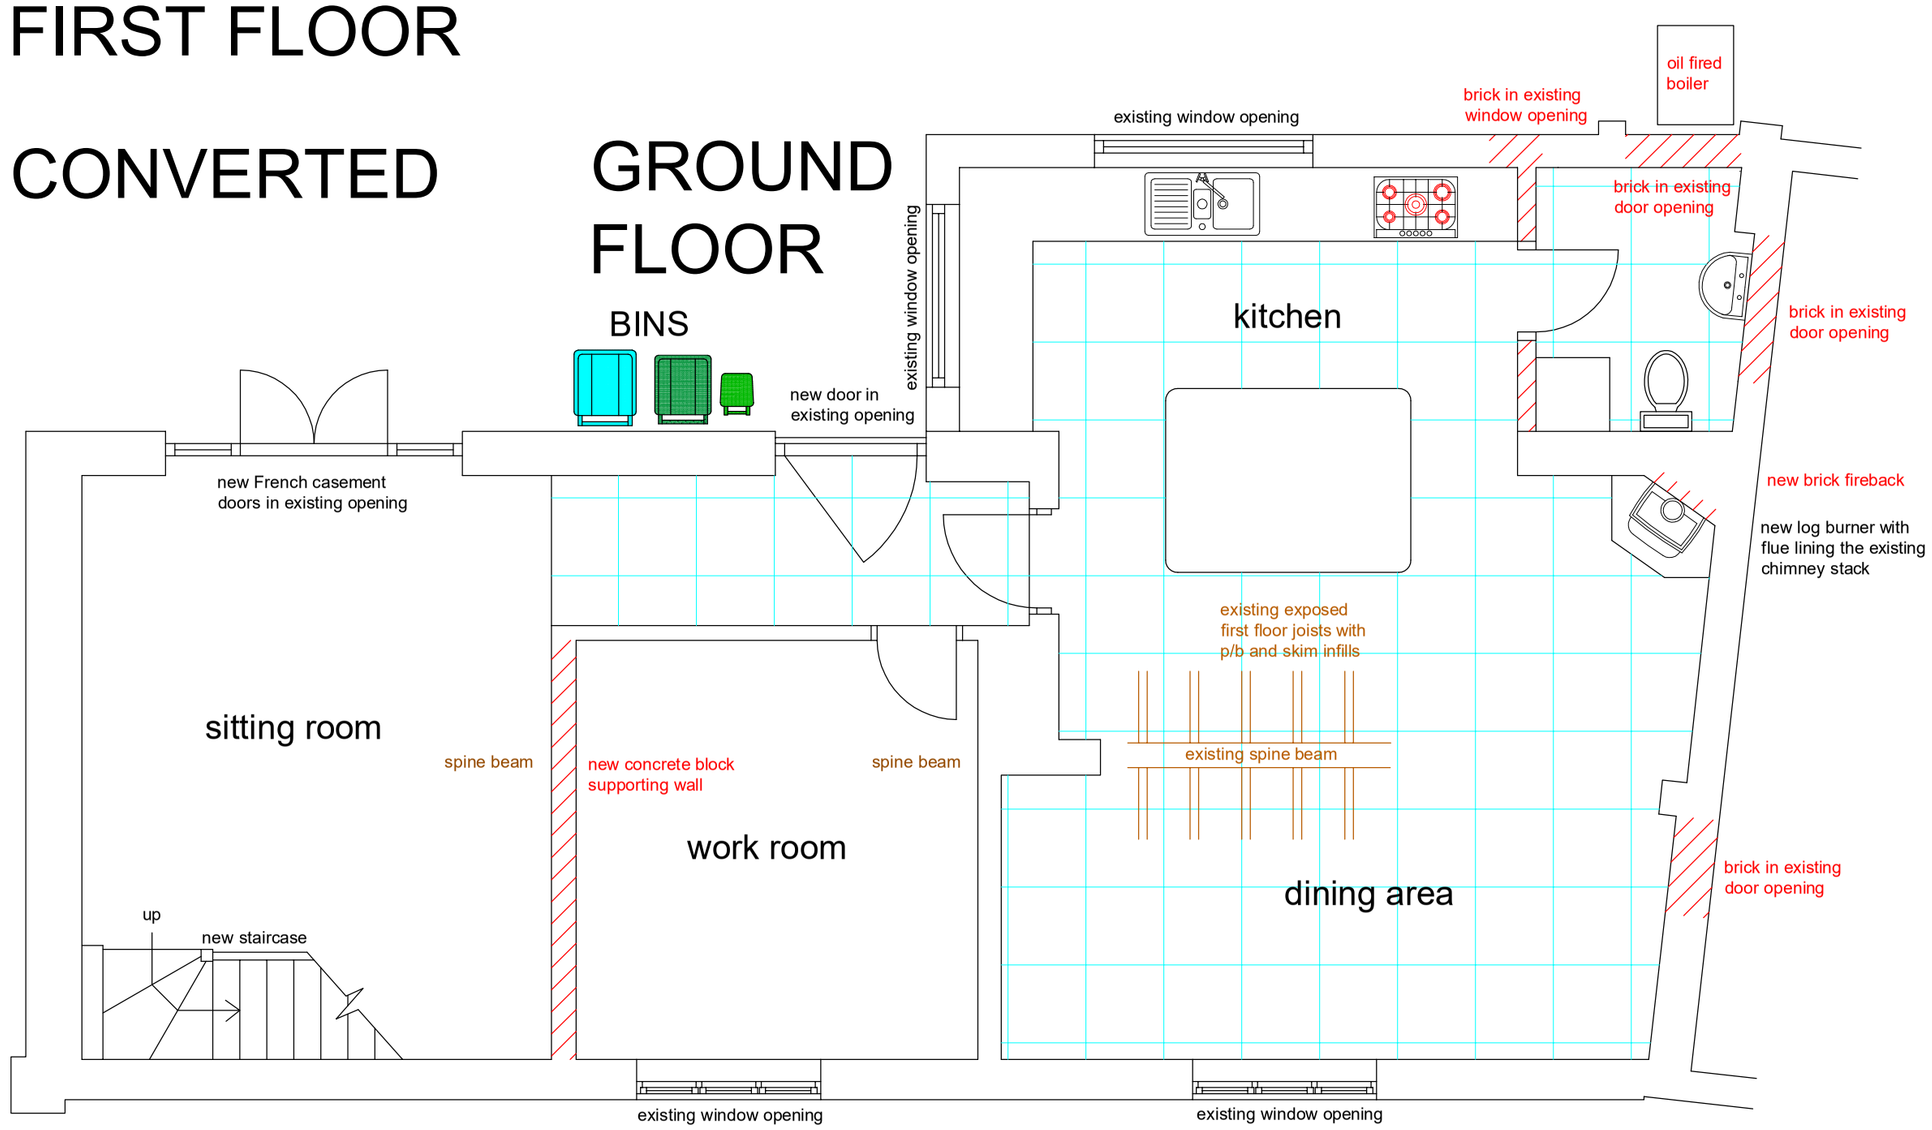

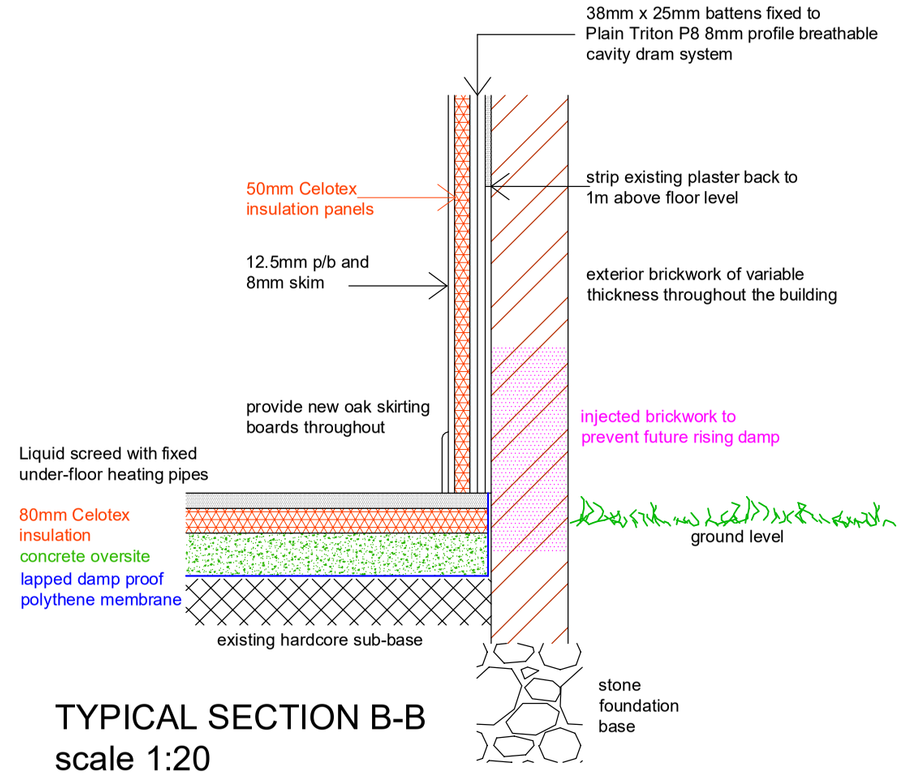

TYPICAL SECTION B-B
scale 1:20

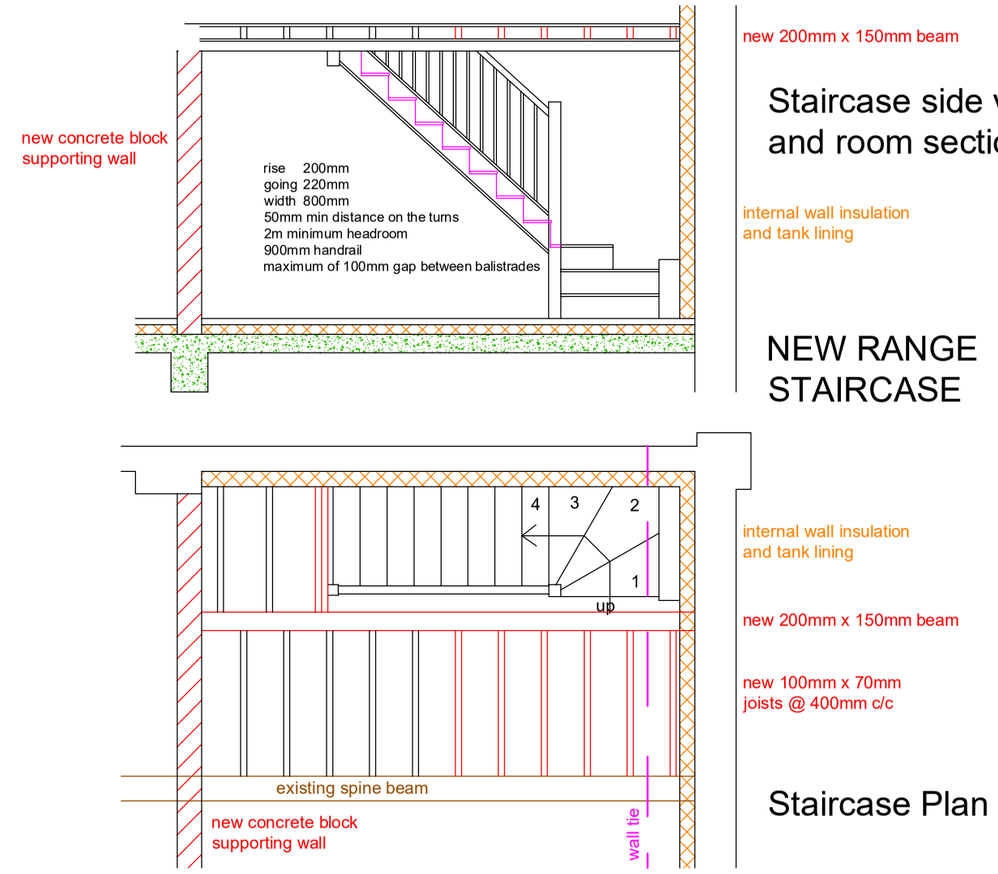

Staircase side view and room section

NEW RANGE STAIRCASE

Staircase Plan

Scale 1:50 - A2 or 1:100 A4 metres

0 1 2 3 4 5

Site address:
Poplars Farm, Lower Road, Hardwick,
Aylesbury, Bucks HP22 4DZ

Refurbishment works 2020 - 2021

Drawing number: PFH. TR2

ACH Planning Ltd architecture and planning
The Studio 17 Nearton End Swanbourne Bucks MK17 0SL
email: office@achplanning.co.uk
telephone: 01296 728274 mobile: 7774 2000 26