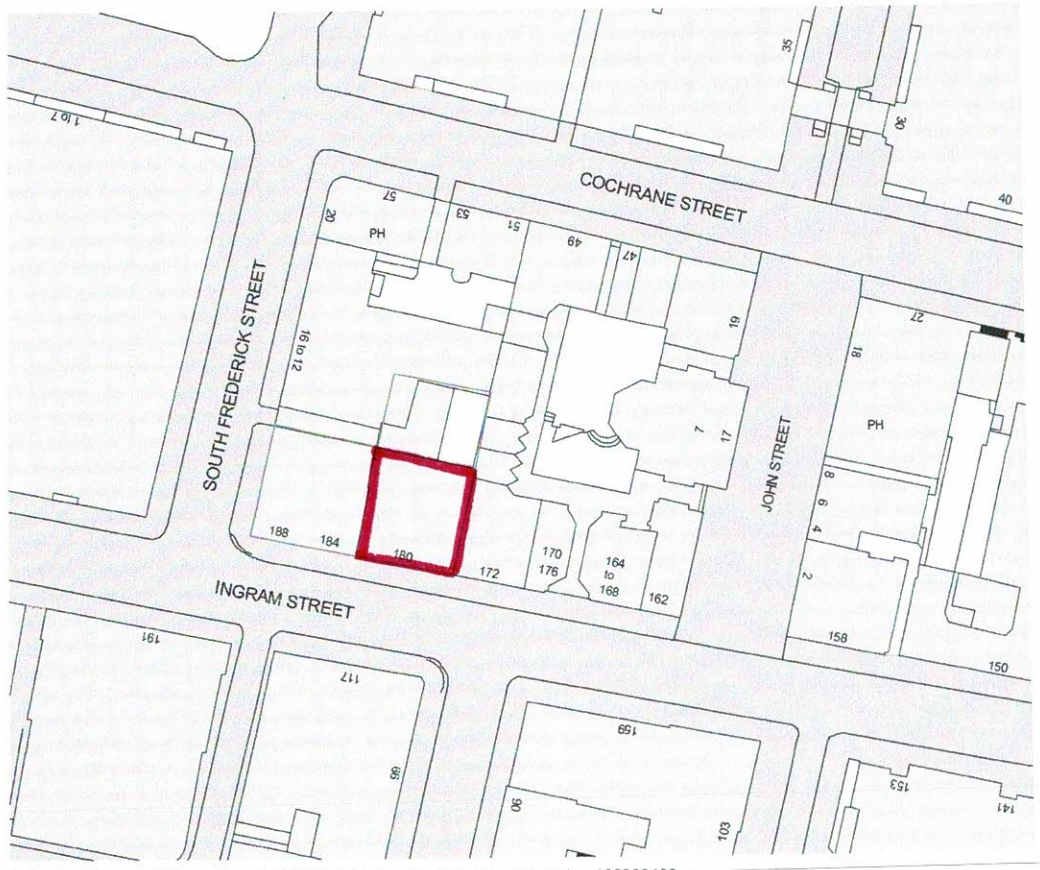

Ordnance Survey, (c) Crown Copyright 2016. All rights reserved. Licence number 100022432

SITE LOCATION PLAN

Scale: 1 : 1250 @A3

0 50 100

METERS(1:1250)

IMPORTANT NOTE:

ALL DIMENSIONS AND LEVELS SHOWN ON THIS DRAWING ARE TO BE CHECKED BY THE CONTRACTOR/MANUFACTURER PRIOR TO THE COMMENCEMENT OF ANY WORKS ON SITE OR THE MANUFACTURE OF ANY SITE COMPONENT.
THIS DRAWING IS NOT TO BE SCALED.

DIMENSIONS ARE INDICATED IN MILLIMETRES UNLESS CLEARLY STATED OTHERWISE.

COPYRIGHT OF THIS DRAWING BELONGS SOLELY TO CUBE PSL.

LIMITATIONS & THIRD PARTY CLAUSE:

WHERE PARTS OF THE PROPERTY WERE COVERED OR INACCESSIBLE AT TIME OF SURVER POSITIONS OF ELEMENTS ARE MARKED 'ASSUMED' ACCORDINGLY.

N

REV	DESCRIPTION	DATE	BY
B	PLANNING EXTERNAL	2.11.20	LL
A	PLANNING PAVEMENT LIGHTS	17.7.20	LL

REVISIONS

CLIENT
SPORTSDIRECT.com

PROJECT
178 INGRAM ST
GLASGOW

DRAWING TITLE
SITE LOCATION PLAN

DRAWN BY	CHECKED BY
JM	MC
DATE 07/28/16	SCALE 1 : 1250 @ A3

DRAWING NO
CPS15-132 PL 001 B

PLANNING

cube
Project Management | Building Surveyors
Heritage Consultants | Design Services
502 Birchwood One | Dewhurst Road | Warrington | WA3 7GB
t: 01925 831 710
e: admin@cubepsl.co.uk | w: www.cubepsl.co.uk