Copyright © 2020 Urbanoid Workspace Oxford Limited
(Company No. 05211416). All rights reserved.

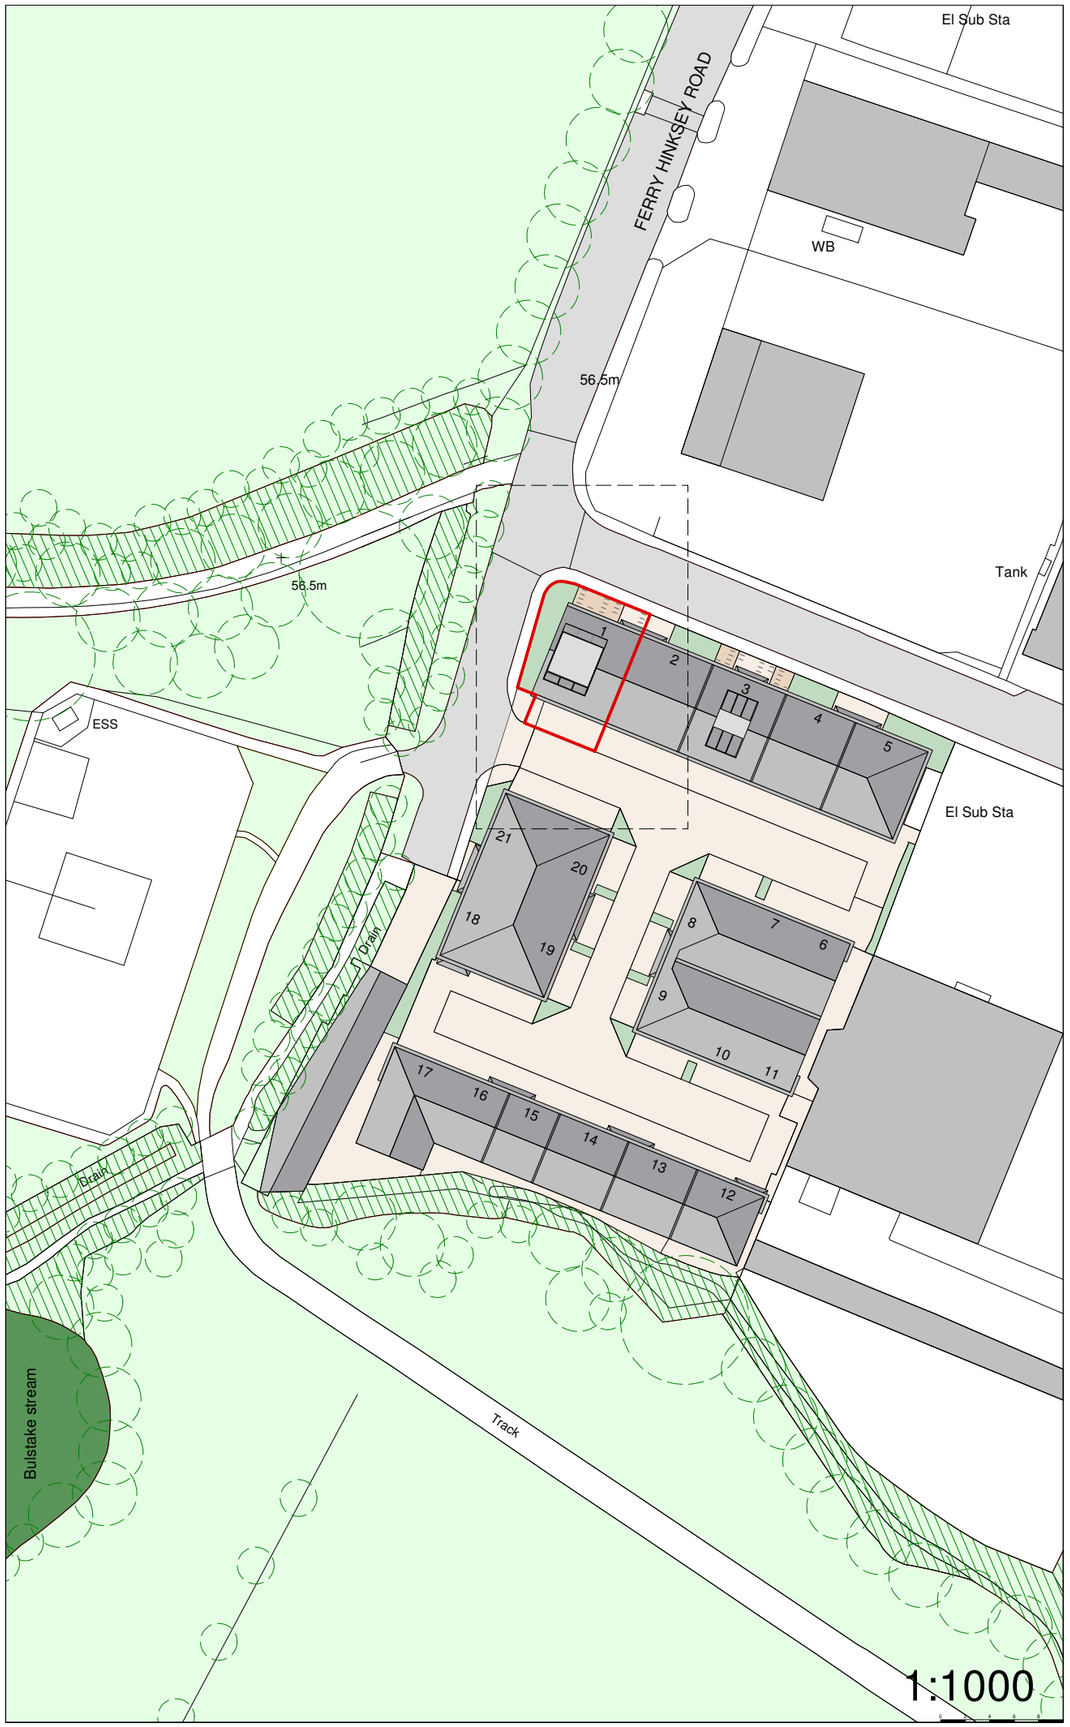


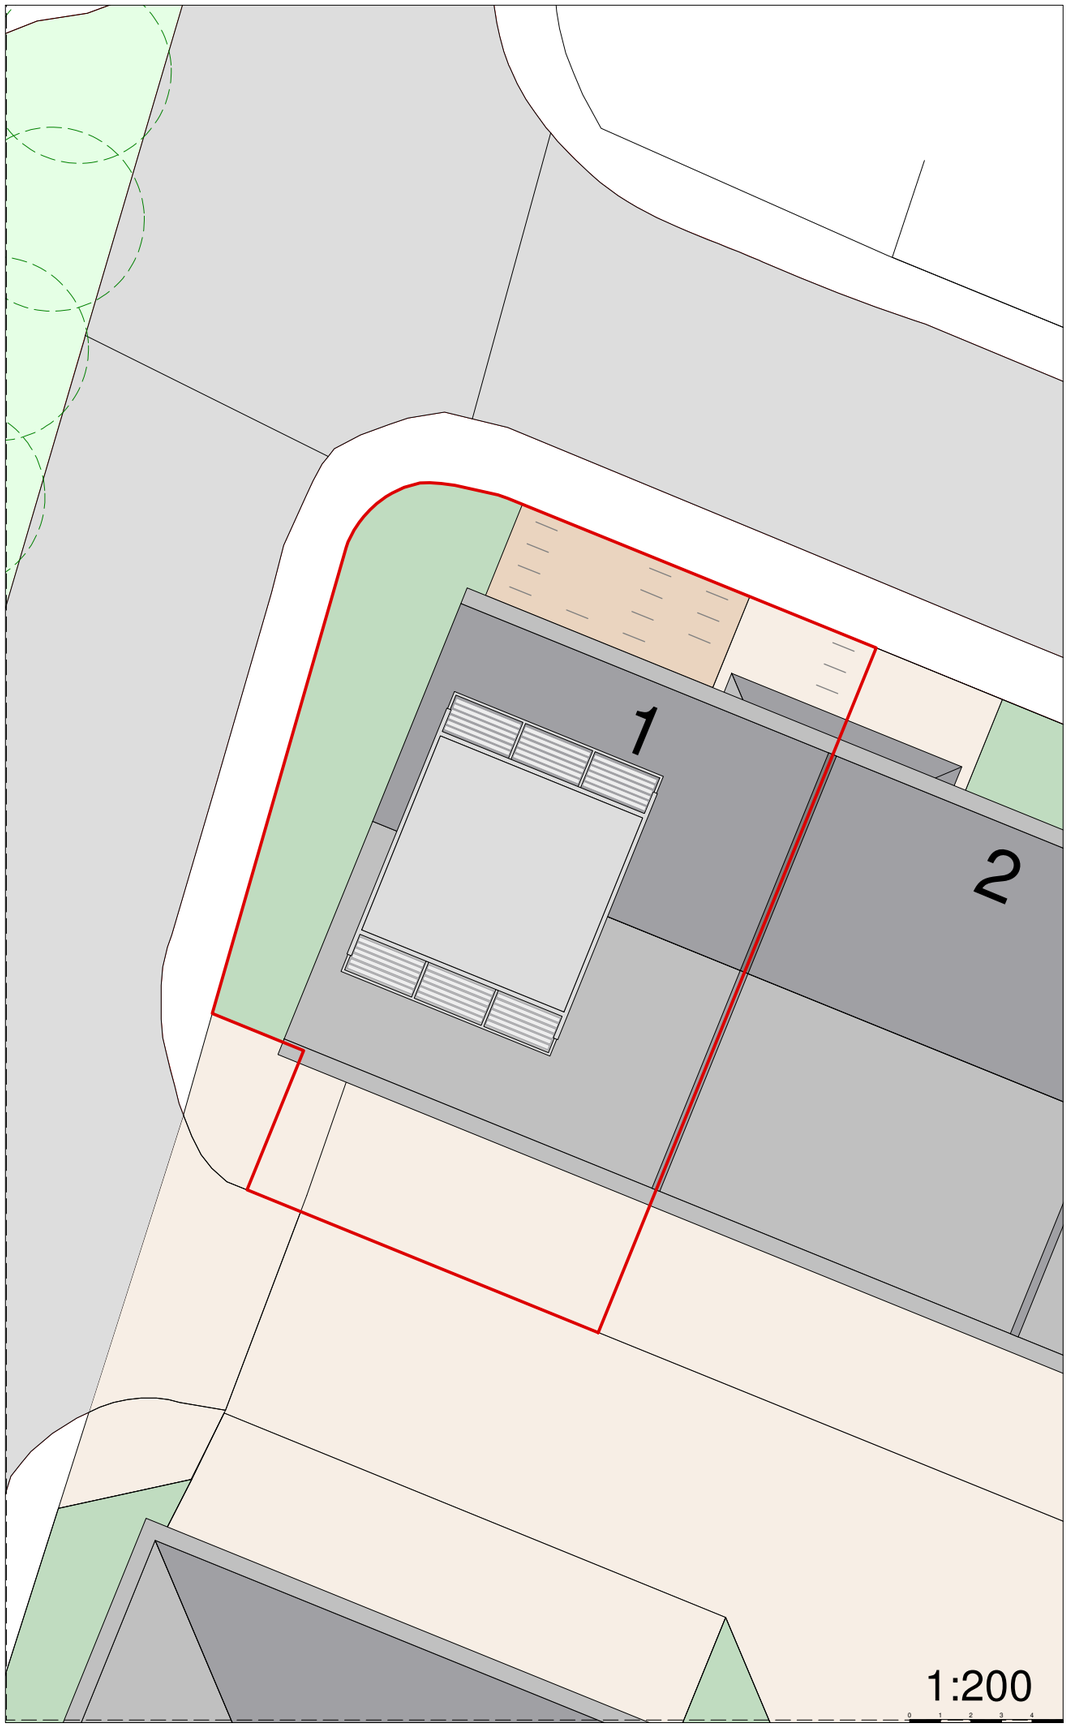


SITE AREA = 372.5 m2

GREEN SPACE

FLOODWAYS

SITE SOFT LANDSCAPING

ROOFSCAPE

SITE CIRCULATION & CAR PARKING

PERMEABLE SURFACING & BICYCLE RACKS

| REV | DATE | DESCRIPTION |
|---|---|---|
| - | - | - |

URBANOID® WORKSPACE OXFORD

UWO LTD
1 & 3 KINGS MEADOW
OSNEY MEAD
FERRY HINKSEY ROAD
OXFORD
OX2 0DP

07773 346096
mail@urbanoidworkspace.com

PROJECT
1 Kings Meadow
Ferry Hinksey Road, Oxford OX2 0DP

DRAWING TITLE
Location & Block Plans
- Proposed

SCALE
1000 / 200 @ A3, 500 / 100 @ A1

AUTHOR
UWO Ltd

DATE
21/02/21

DRAWING No.
1770 - 121

REVISION
-