RMC Designs Ltd

ALL DIMENSIONS TO BE TAKEN AND CHECKED ON SITE BY BUILDER
DRAWINGS TO BE READ IN CONJUNCTION WITH SPECIFICATION

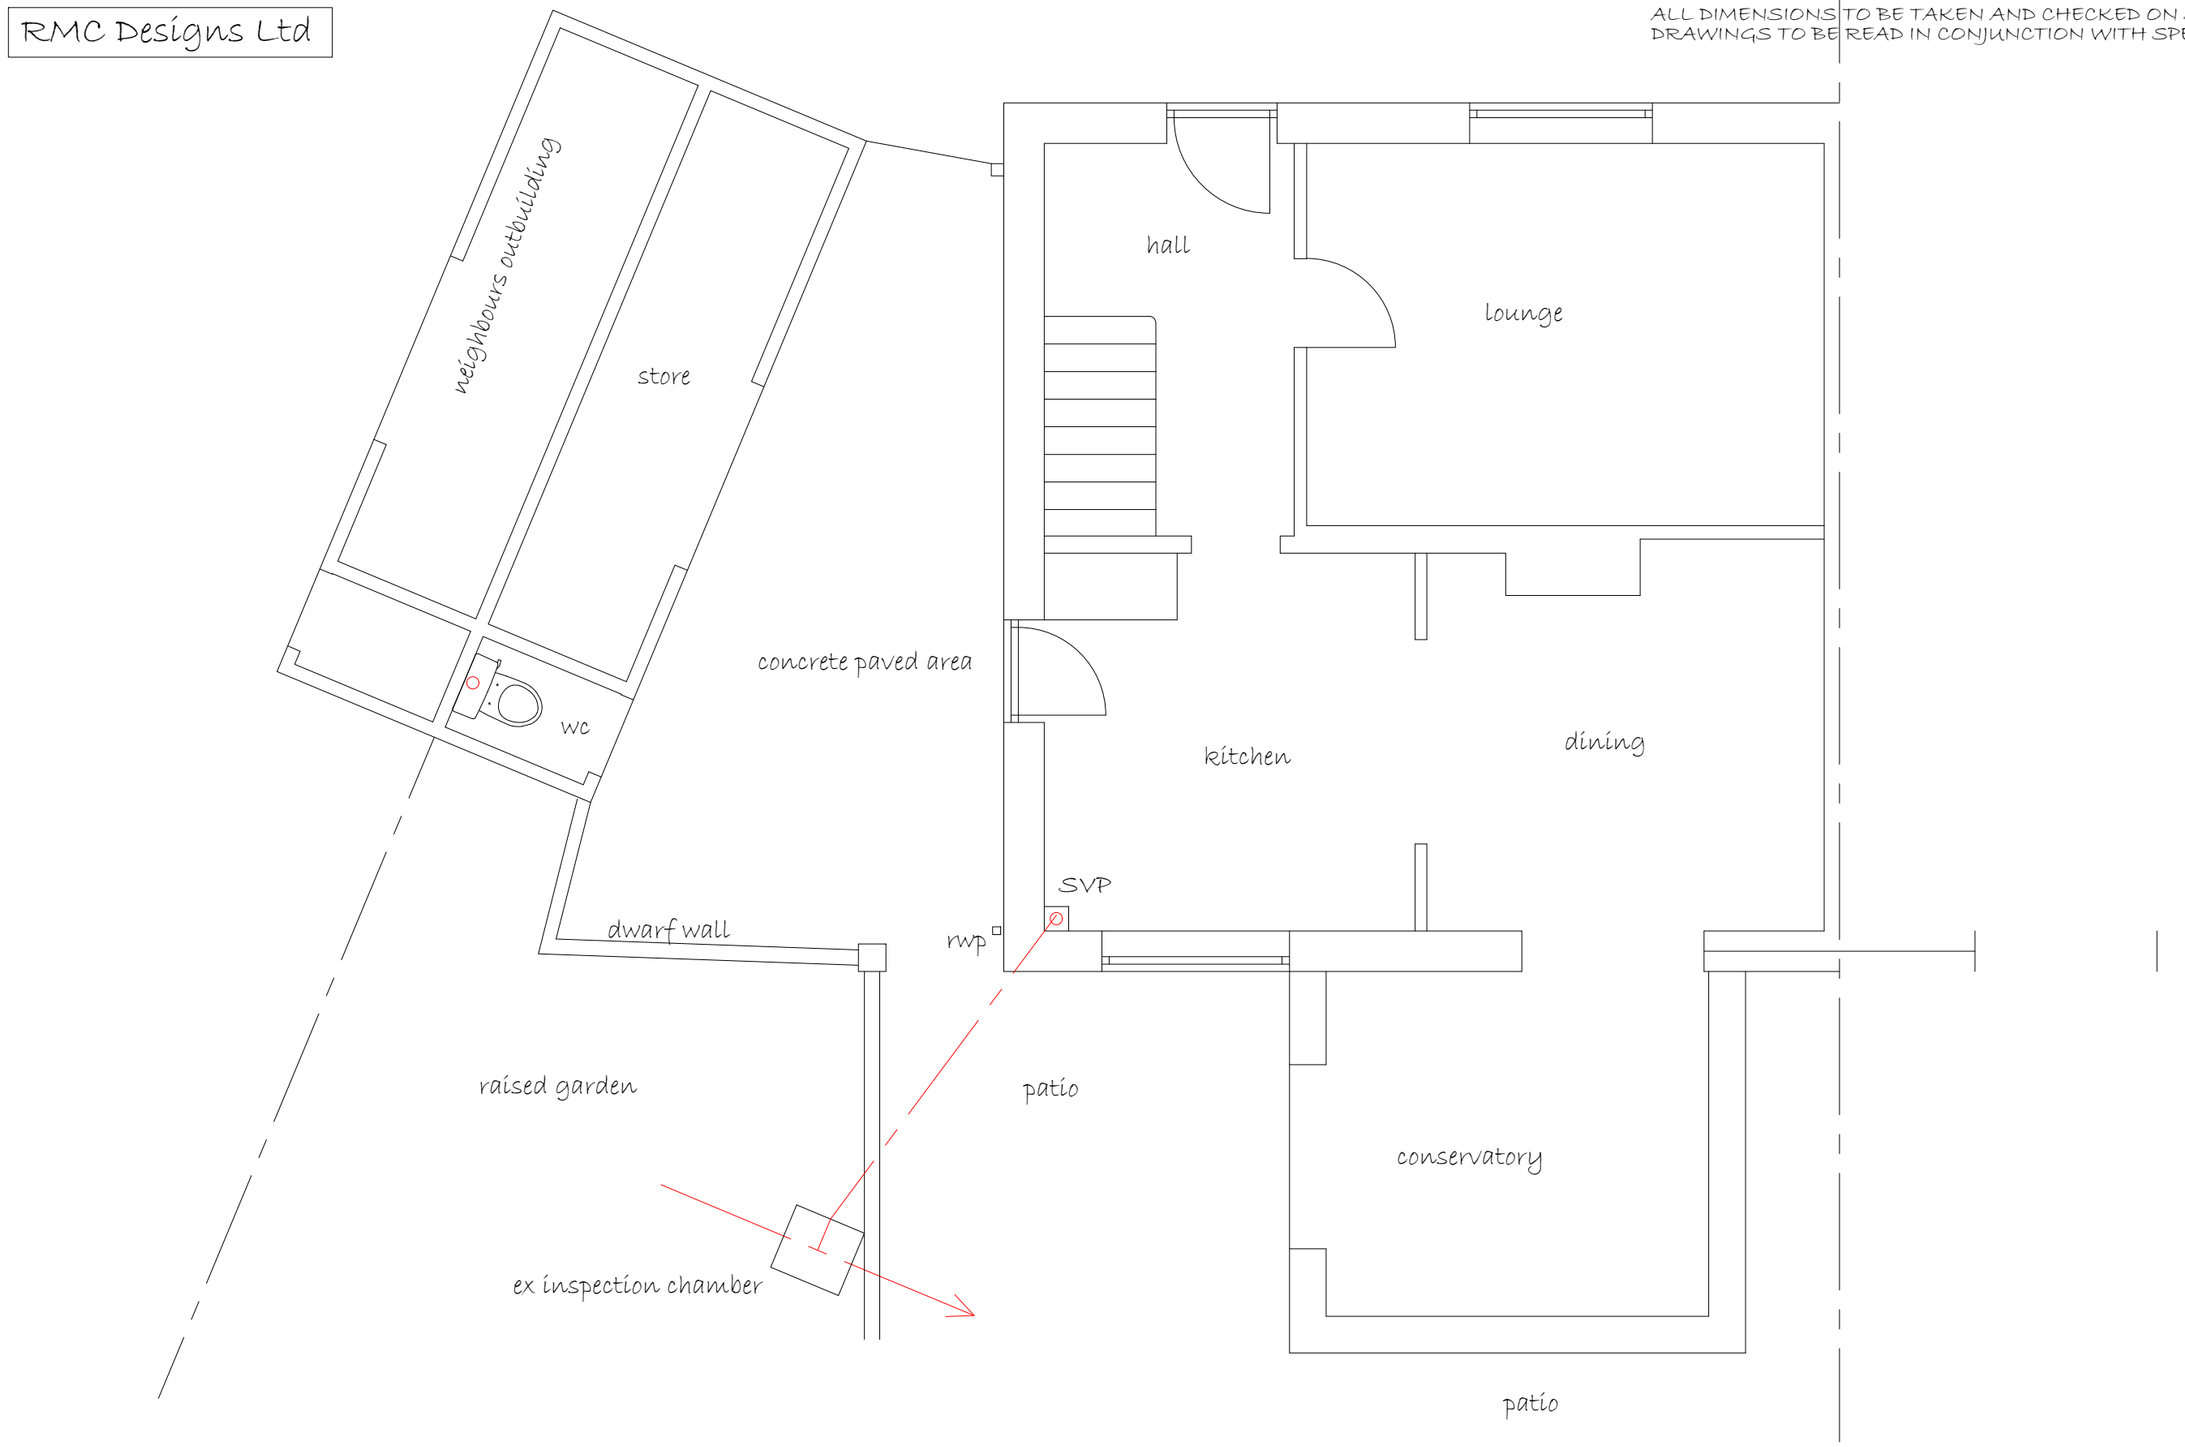

Proposed ground floor extension to side and rear
11 Woodnewton Way, Corby, NN17 2NS
Existing floor layout
Scale 1:50 @ A3
Drawing No Woodnewton 1113

0 1 2 3 4 5 6 7 8 9 10