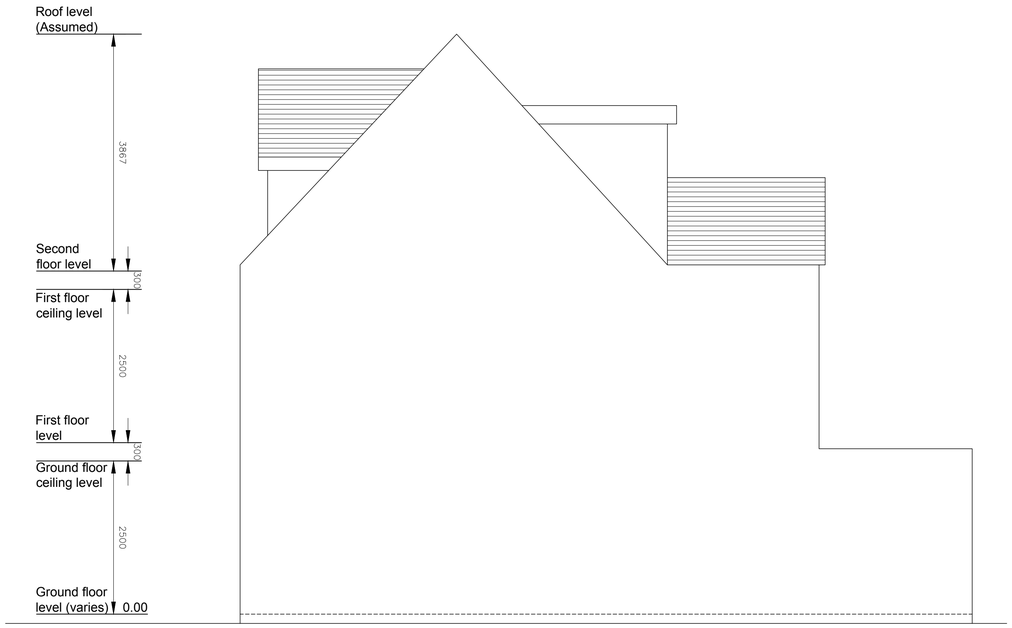

SIDE ELEVATION
1:50

FRONT ELEVATION
1:50

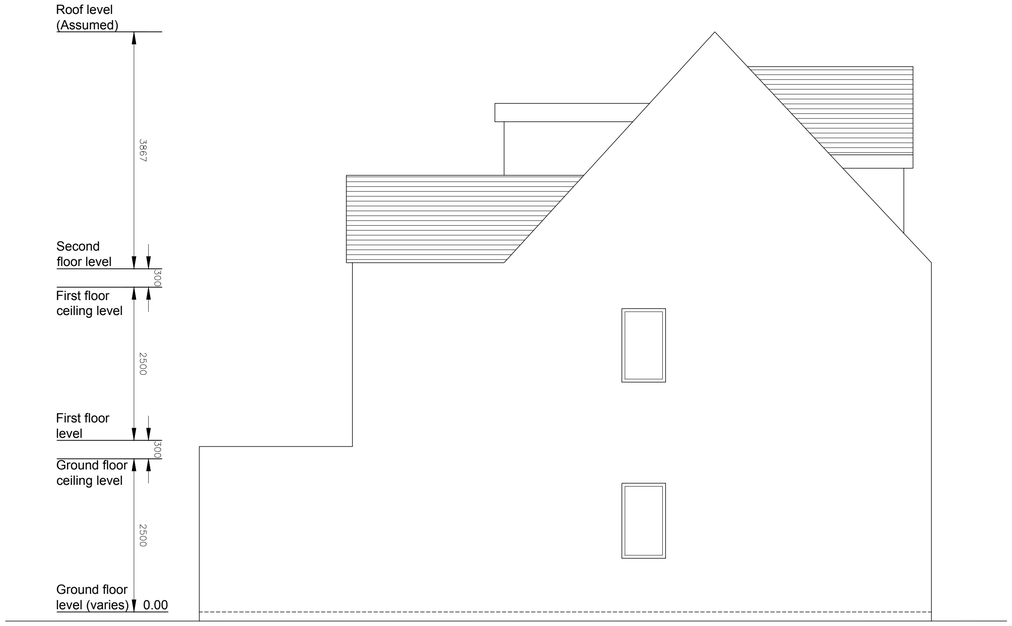

SIDE ELEVATION
1:50

REAR ELEVATION
1:50

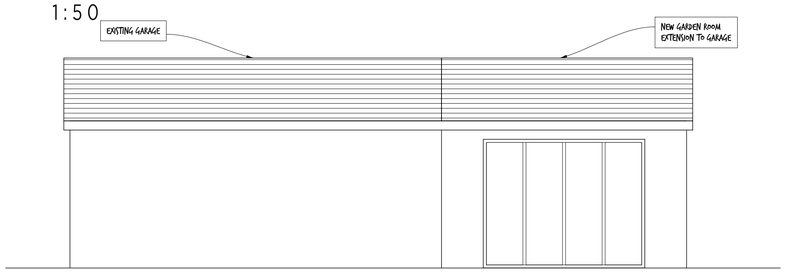

SIDE ELEVATION
1:50

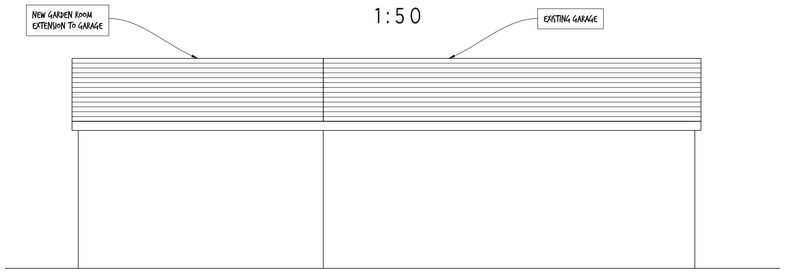

SIDE ELEVATION
1:50

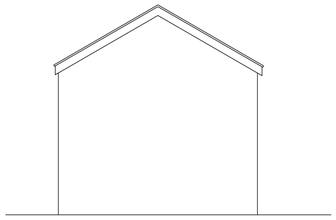

REAR ELEVATION
1:50

Notes

All dimensions to be verified on site. Do not scale this drawing. All discrepancies to be clarified with project Architect.

This drawing is the property of Parkes/Poole Architects and is issued on the condition it is not reproduced, retained or disclosed to any unauthorised person, either wholly or in part without written consent of Parkes/Poole Architects.

Ordnance Survey material is used with the permission of The Controller of HMSO, Crown copyright MI 100670.

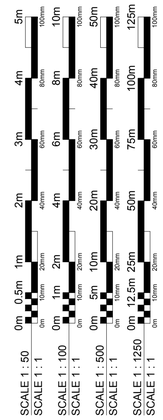

Rev	Date	Description	By
A02	01/02/21	Preliminary issue	SP
A01	18/01/21	Preliminary issue	SP
A00	15/06/20	Preliminary issue	SP

Parkes Poole architecture

Client
Rachid and Shazia
Zine El Abidine

Project
39 Siddington Drive
Aylesbury

Drawing Title
Elevations

Drawn By: SP
Checked By: --
Scale: 1:50 @ A1
Date: MAR 2020

Project No.: 033
Drawing No.: PPA
Revision: 20 0002 A02

Status
FOR INFORMATION

m: +44 (0) 7510 007411
e: simon@parkespoolearchitects.com
www.parkespoolearchitects.com

Plotted : $(GETVAR,?!) Xrefs: XP01 | Date & Time : Tue, 16 Mar 2021 - 12:18pm | Paper File Name : PPA(20)0002.dwg