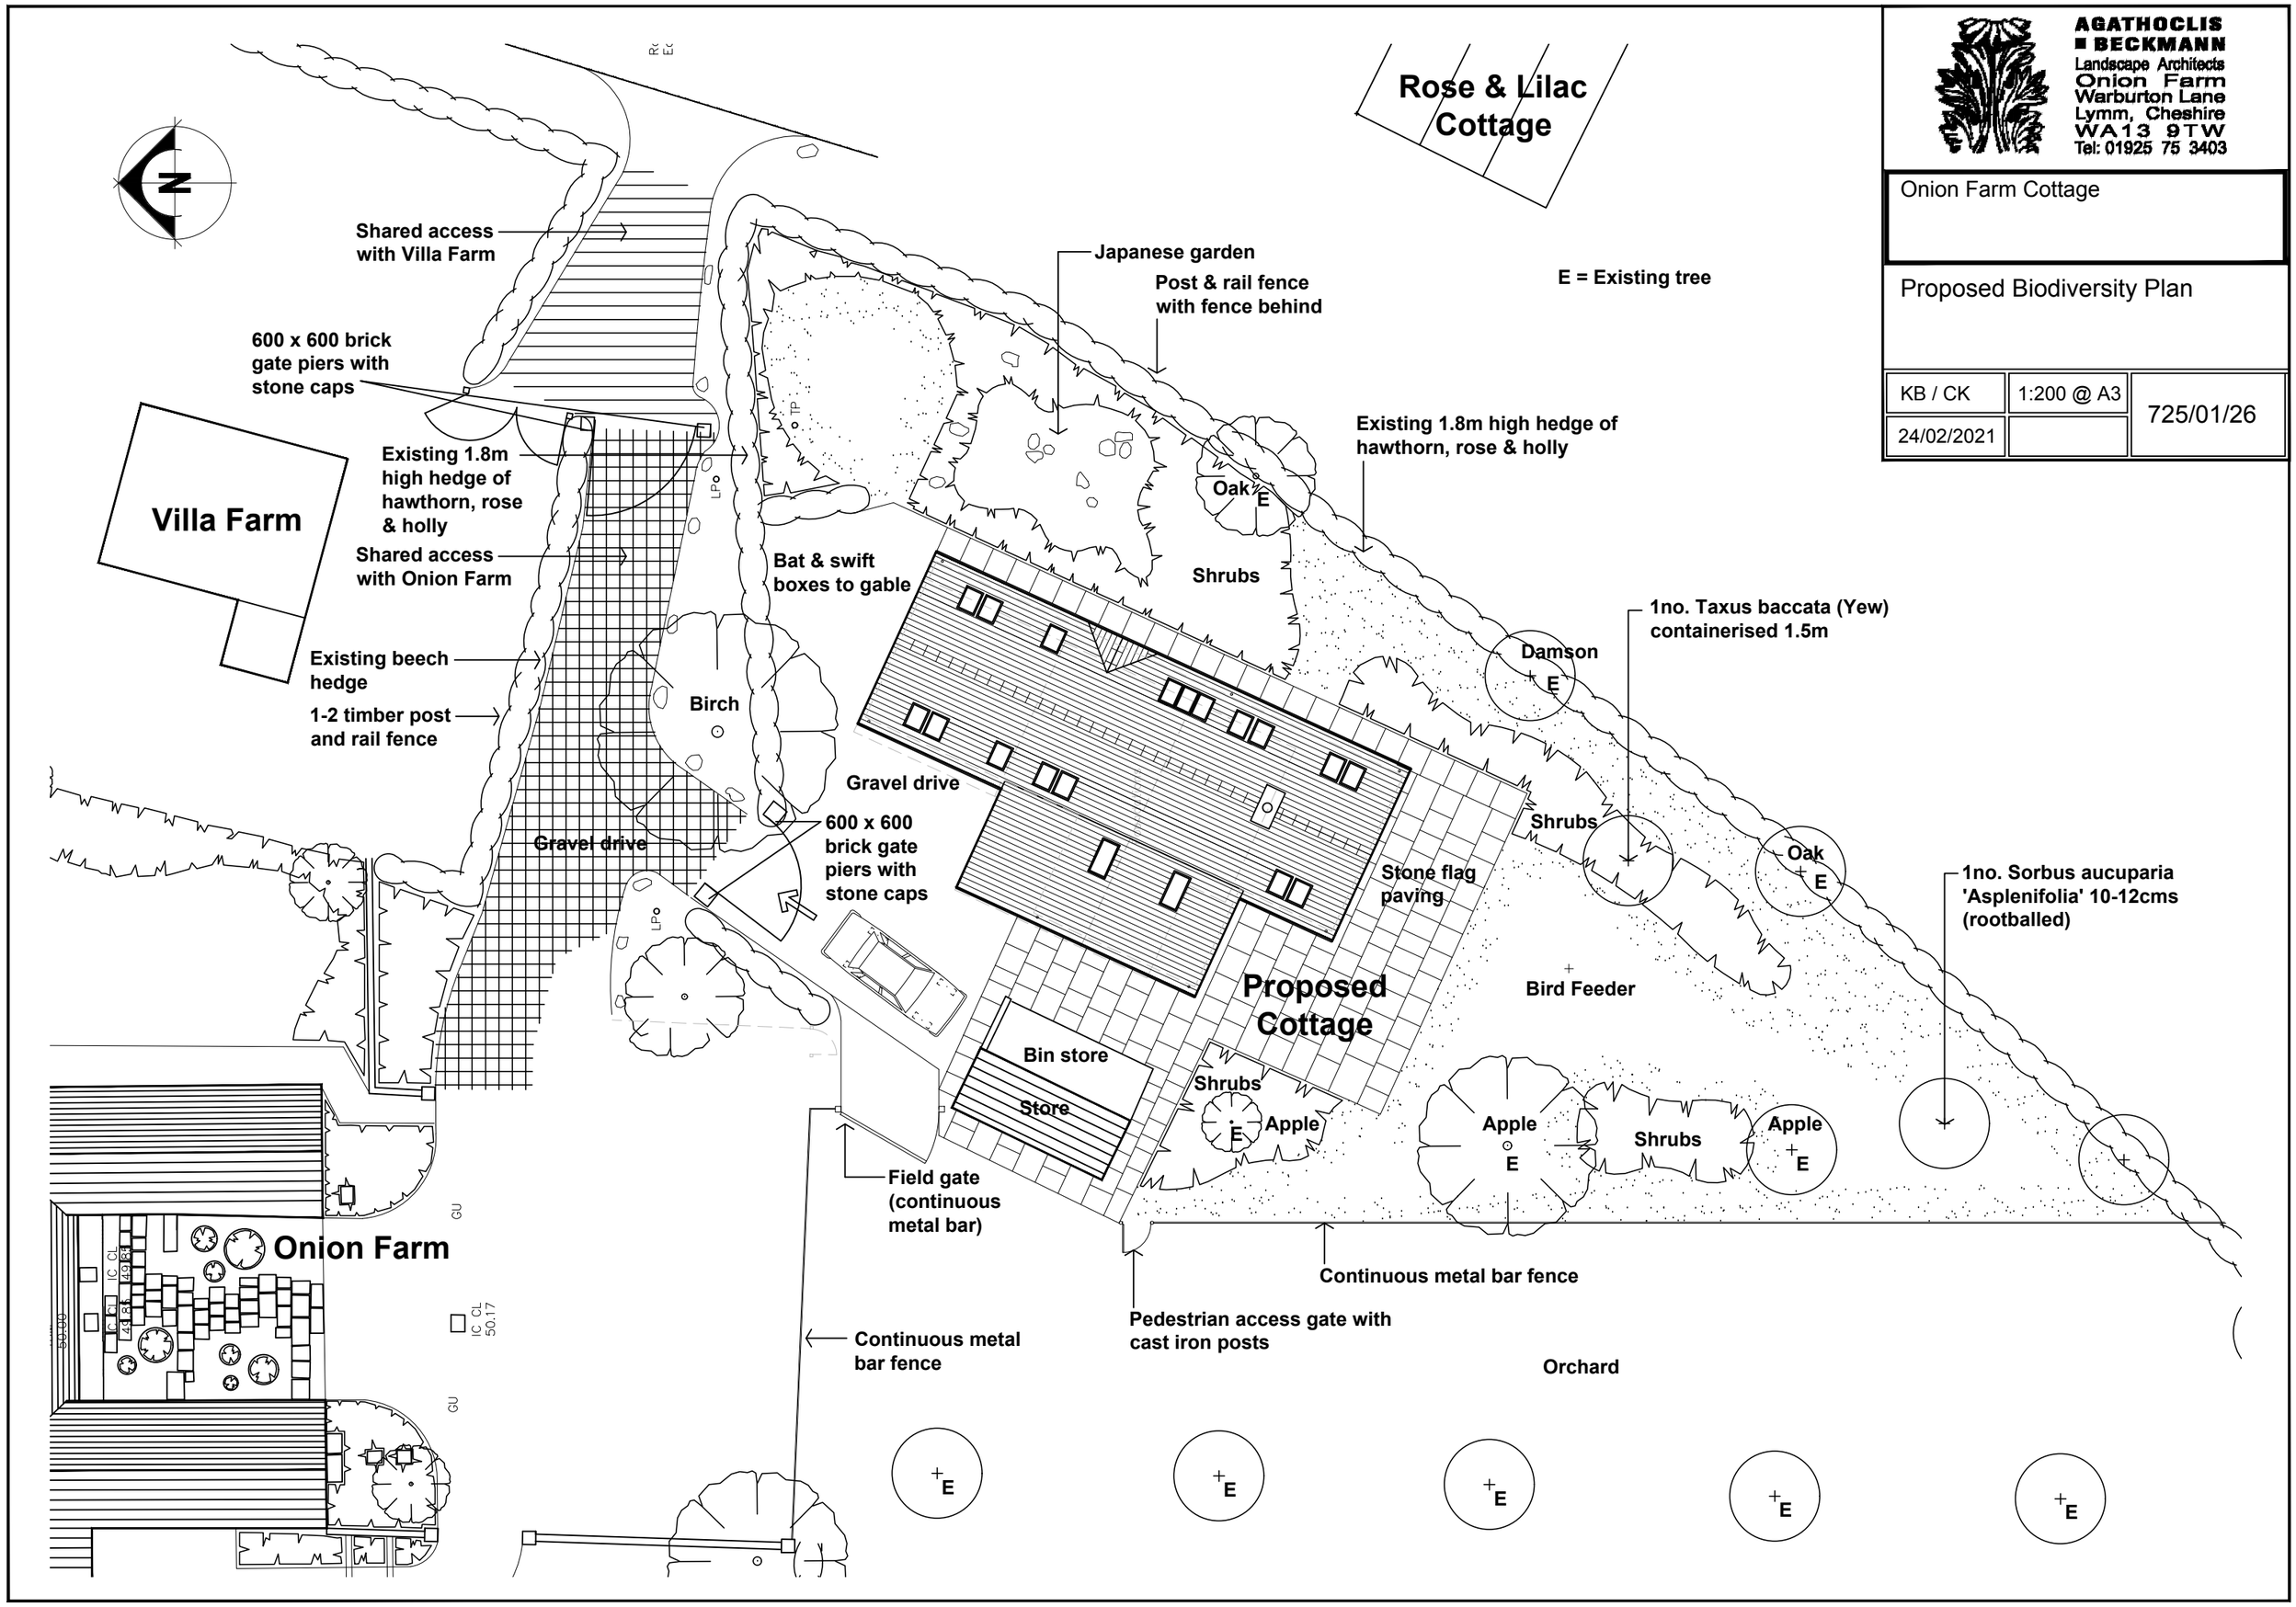
AGATHOCLIS
BECKMANN
Landscape Architects
Onion Farm
Warburton Lane
Lymm, Cheshire
WA13 9TW
Tel: 01925 75 3403
Onion Farm Cottage
Proposed Biodiversity Plan
KB / CK
1:200 @ A3
725/01/26
24/02/2021
N
Rose & Lilac Cottage
E = Existing tree
Shared access with Villa Farm
Japanese garden
Post & rail fence with fence behind
600 x 600 brick gate piers with stone caps
Existing 1.8m high hedge of hawthorn, rose & holly
Villa Farm
Existing 1.8m high hedge of hawthorn, rose & holly
Oak
E
Shared access with Onion Farm
Bat & swift boxes to gable
Shrubs
1no. Taxus baccata (Yew) containerised 1.5m
Damson
E
Existing beech hedge
1-2 timber post and rail fence
Birch
Gravel drive
Gravel drive
600 x 600 brick gate piers with stone caps
Shrubs
Oak
E
Stone flag paving
1no. Sorbus aucuparia 'Asplenifolia' 10-12cms (rootballed)
Bird Feeder
Proposed Cottage
Bin store
Store
Shrubs
Apple
E
Apple
E
Shrubs
Apple
E
Field gate (continuous metal bar)
Onion Farm
Continuous metal bar fence
Pedestrian access gate with cast iron posts
Continuous metal bar fence
Orchard
E
E
E
E
E