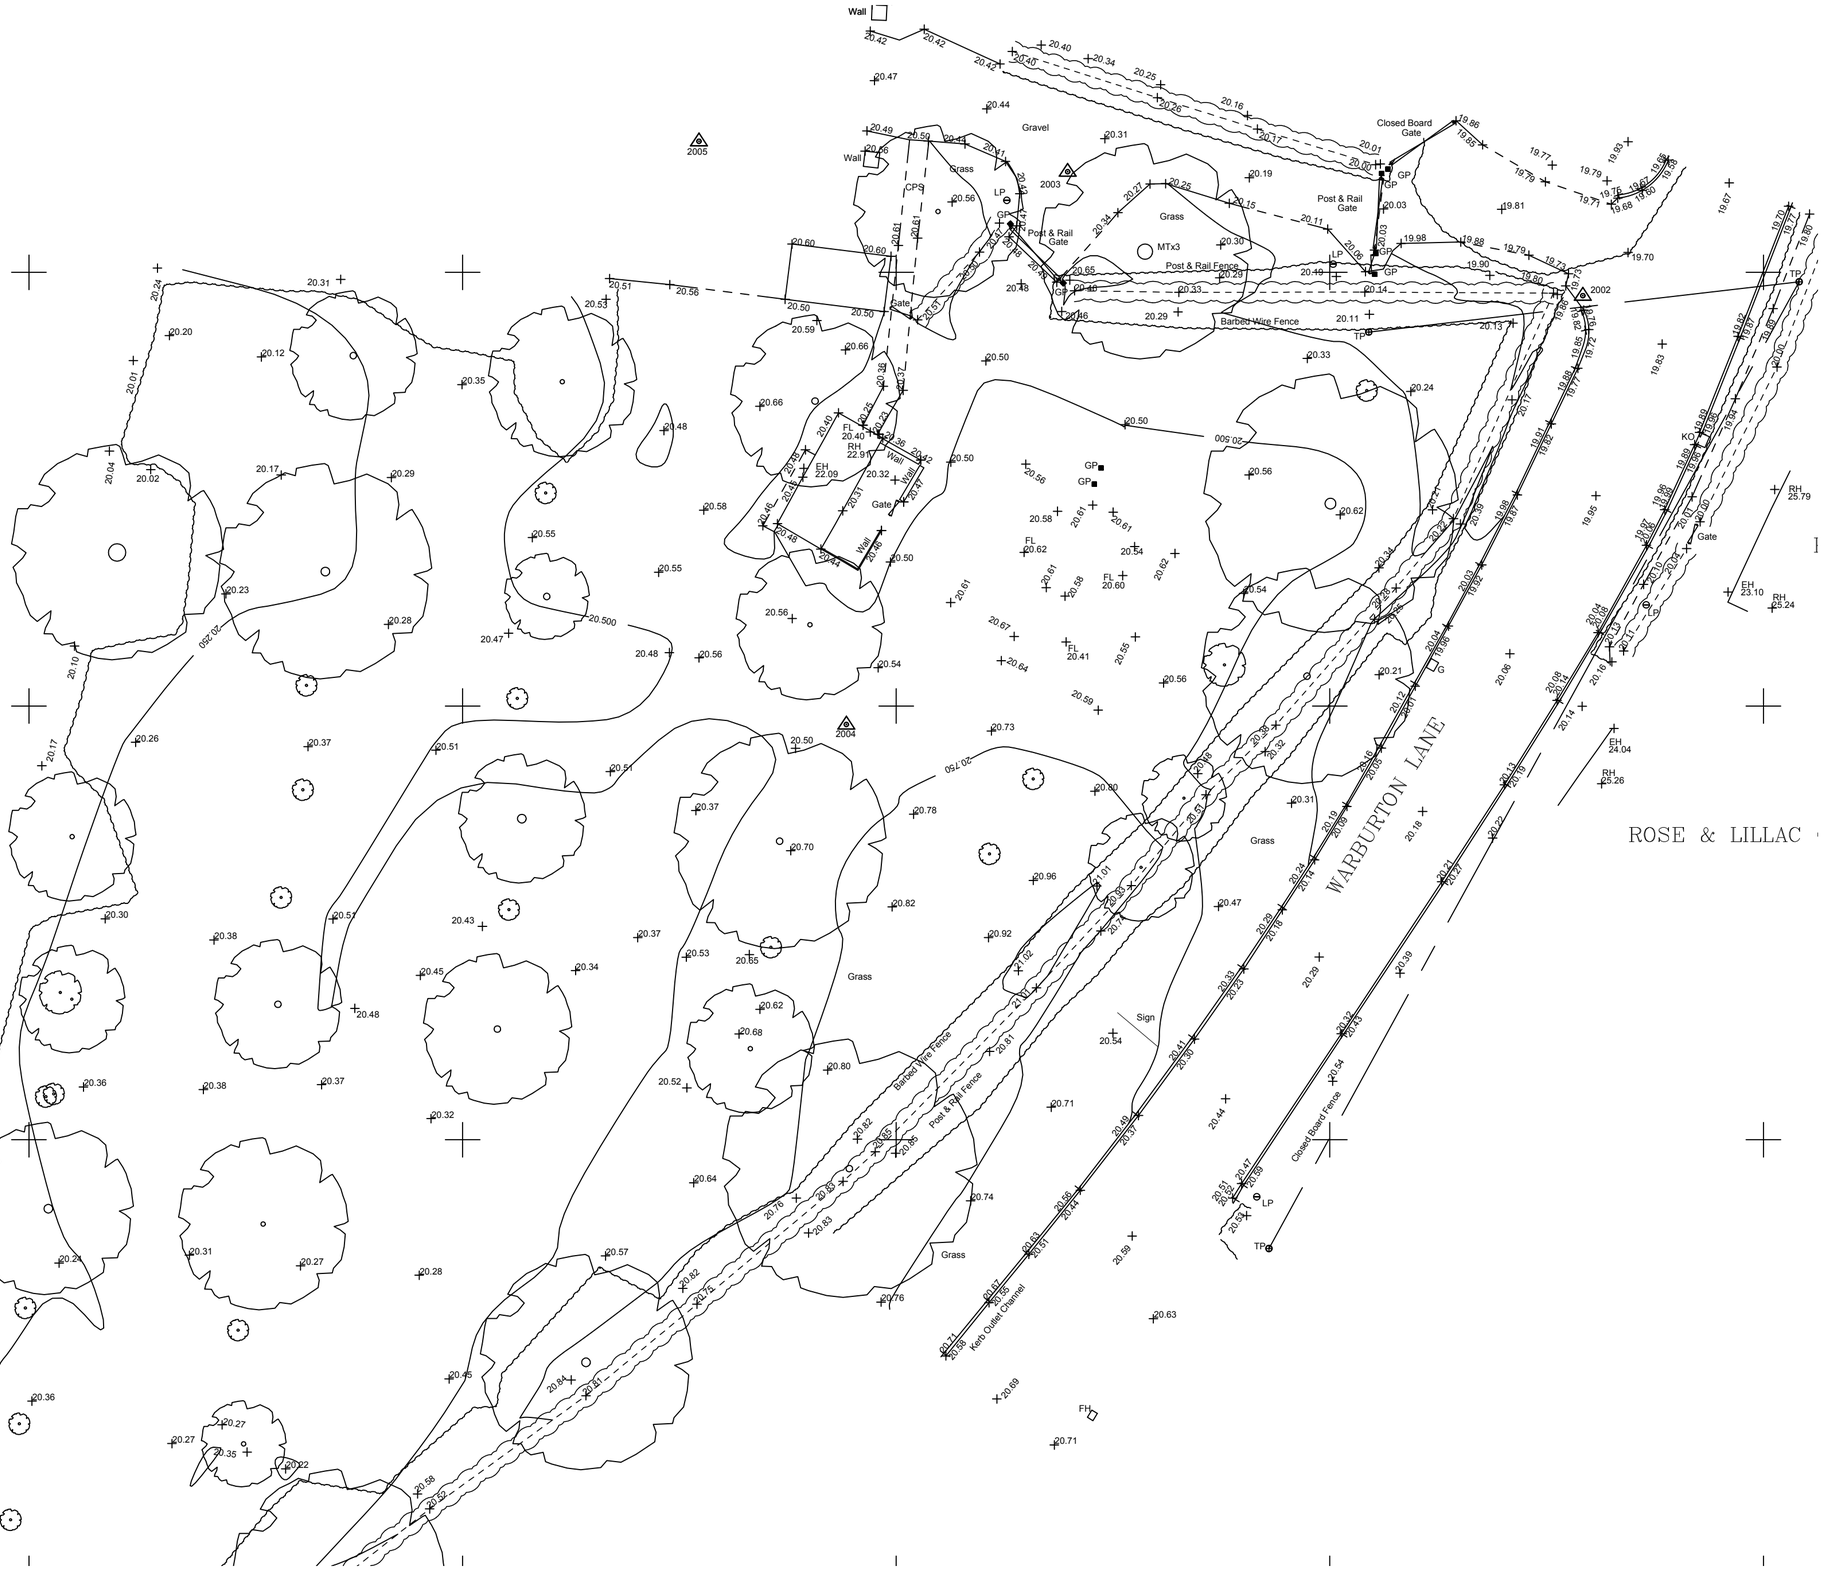

AGATHOCLIS ■ BECKMANN Ltd
Landscape Architects
Onion Farm
Warburton Lane
Lymm, Cheshire
WA13 9TW
Tel: 01925 753 403
www.agabeck.co.uk

Onion Farm

Existing Topographical Survey

PB / CK	1:200 @ A2	725/01/29
11/03/2021		