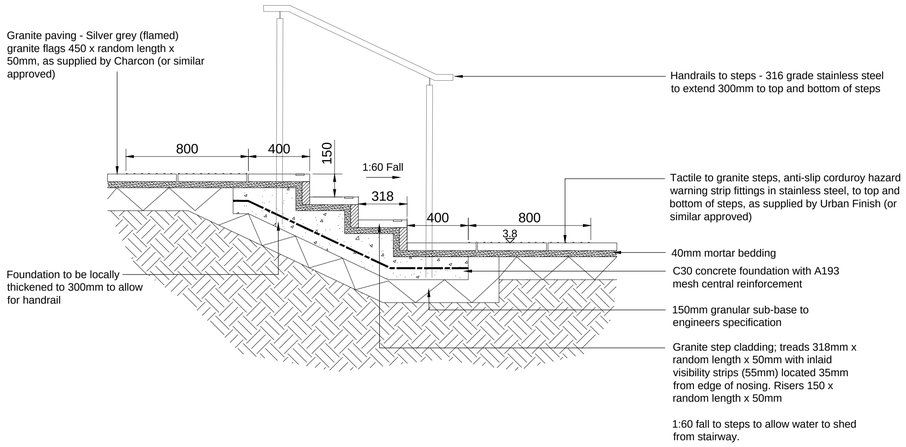

7 Granite entrance steps (number of steps vary - refer to plan)
Scale 1:20

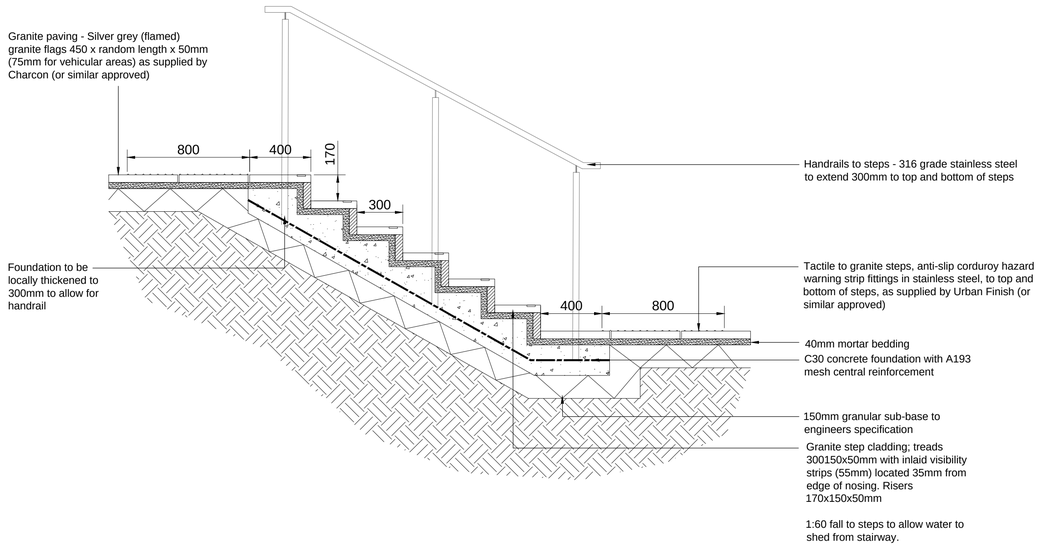

8 Granite steps to pedestrian walkway (number of steps vary - refer to plan)
Scale 1:20

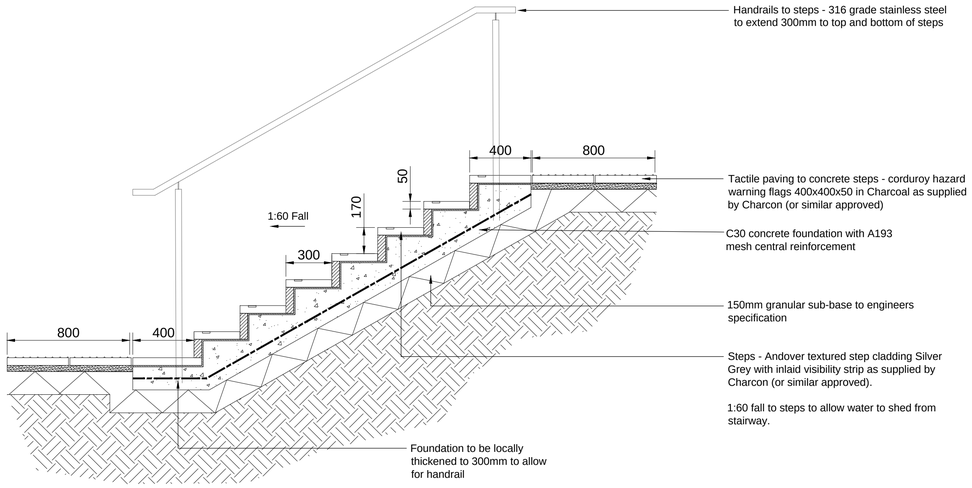

9 PCC step to rear of hotel (number of steps vary - refer to plan)
Scale 1:20

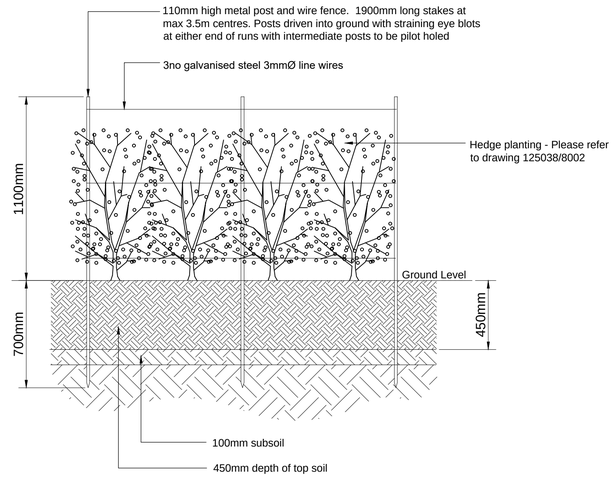

10 Post and wire fence with hedge planting
Scale 1:20

Do not scale from this drawing.

SAFETY HEALTH AND ENVIRONMENTAL INFORMATION

IN ADDITION TO THE HAZARD/RISKS NORMALLY ASSOCIATED WITH THE TYPES OF WORK DETAILED ON THIS DRAWING, NOTE THE FOLLOWING RISKS AND INFORMATION.

RISKS LISTED HERE ARE NOT EXHAUSTIVE. REFER TO DESIGN ASSESSMENT FORM NO.

CONSTRUCTION

DEMOLITION

FOR INFORMATION RELATING TO USE, CLEANING AND MAINTENANCE SEE THE HEALTH AND SAFETY FILE

IT IS ASSUMED THAT ALL WORKS WILL BE CARRIED OUT BY A COMPETENT CONTRACTOR WORKING, WHERE APPROPRIATE, TO AN APPROVED METHOD STATEMENT.

Notes:
To be read in conjunction with Landscape Construction Hardworks drawing 125038/8001, Softworks drawing 125038/8002 and Landscape Construction Details - Sheets 1 and 2 125083/8003 - 8004.

Rev.	Date	Description	Drwn.	Chkd.	Appd.
A	12/10/20	DETAILS RENUMBERED	LF	ER	ER

FAIRHURST
1 Amgrove Court
Barrack Road,
Newcastle-upon-Tyne
NE4 6DB
Tel: 0191 221 0505
Fax: 0844 381 4412

Client: Vastint

Project Title: MILLBAY BOULEVATD PLYMOUTH

Drawing Title: LANDSCAPE CONSTRUCTION DETAILS SHEET 2 OF 2

Scale at A1:	Status:	
AS SHOWN	Preliminary	
Drawn: SDR	Checked: LF	Approved: LF
Date: 25/08/20	Date: 27/08/20	Date: 27/08/20

Drawing No.: 125038/8004 Revision: A