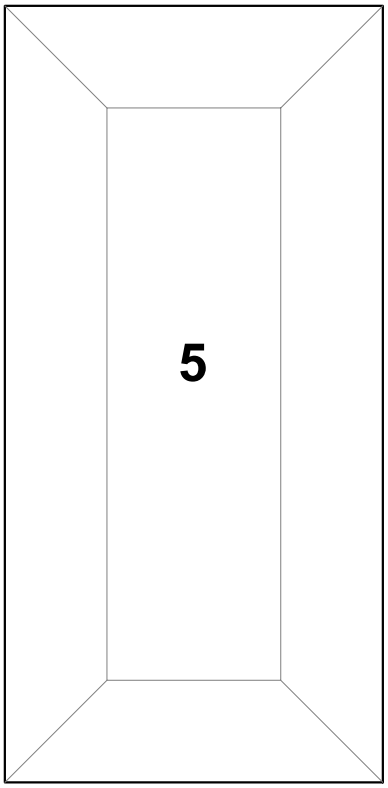

Roof Plan @ 1:100

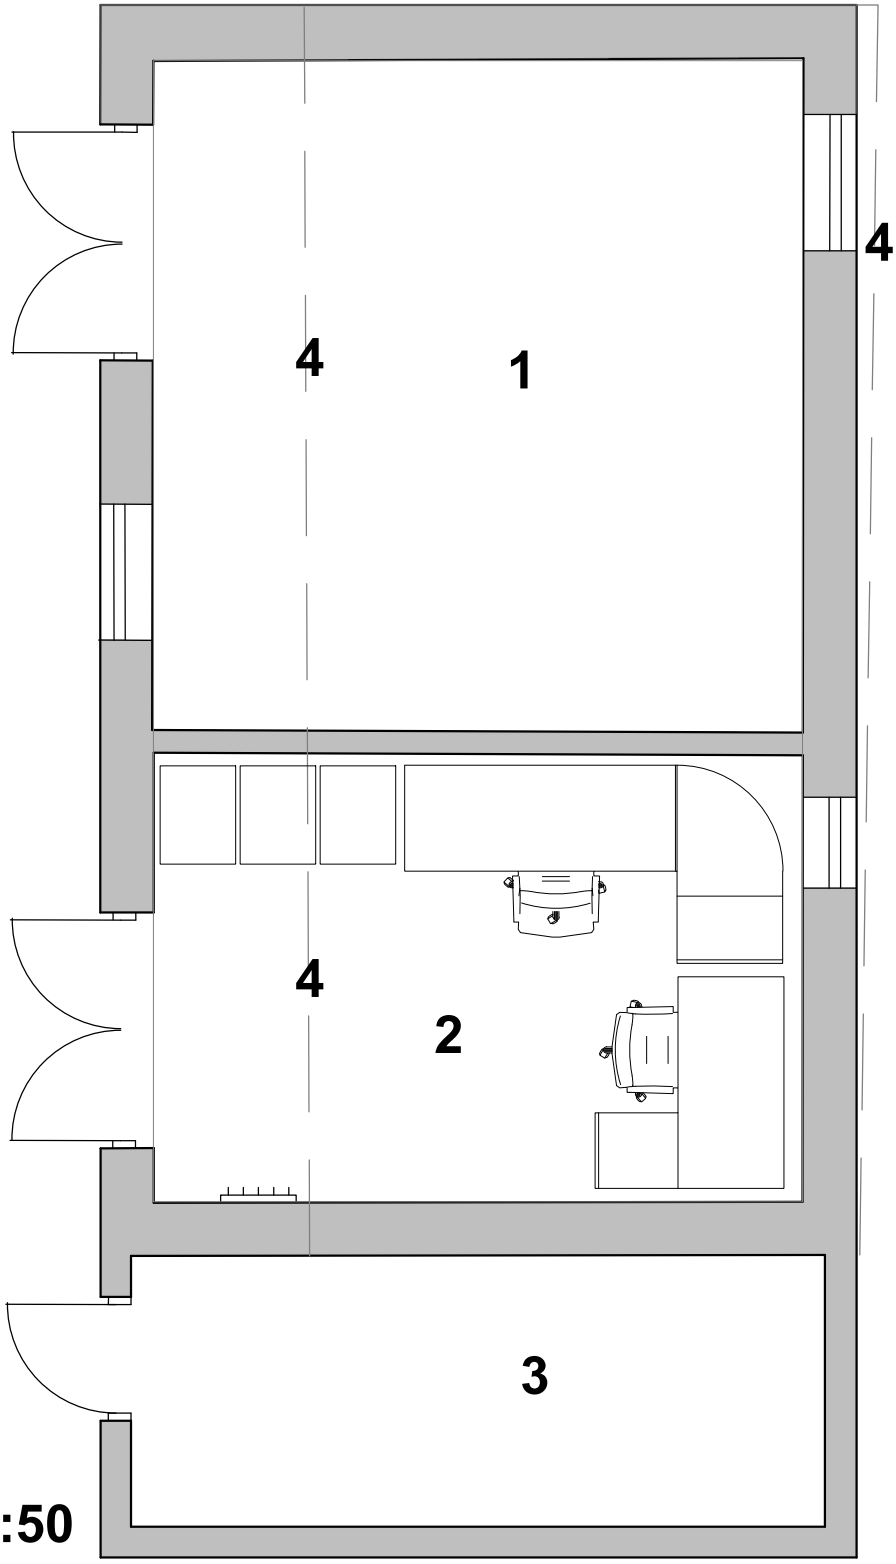

Ground Floor @ 1:50

N

31 Cookham Road
017
Proposed Outbuilding Plan
1:50 and 1:100 @A3

C

Key
1: Gym
2: Study/home office
3: Garden Store
4: Line of Approved Outbuilding
5: Space for Future PV Panels