EXISTING

North Elevation

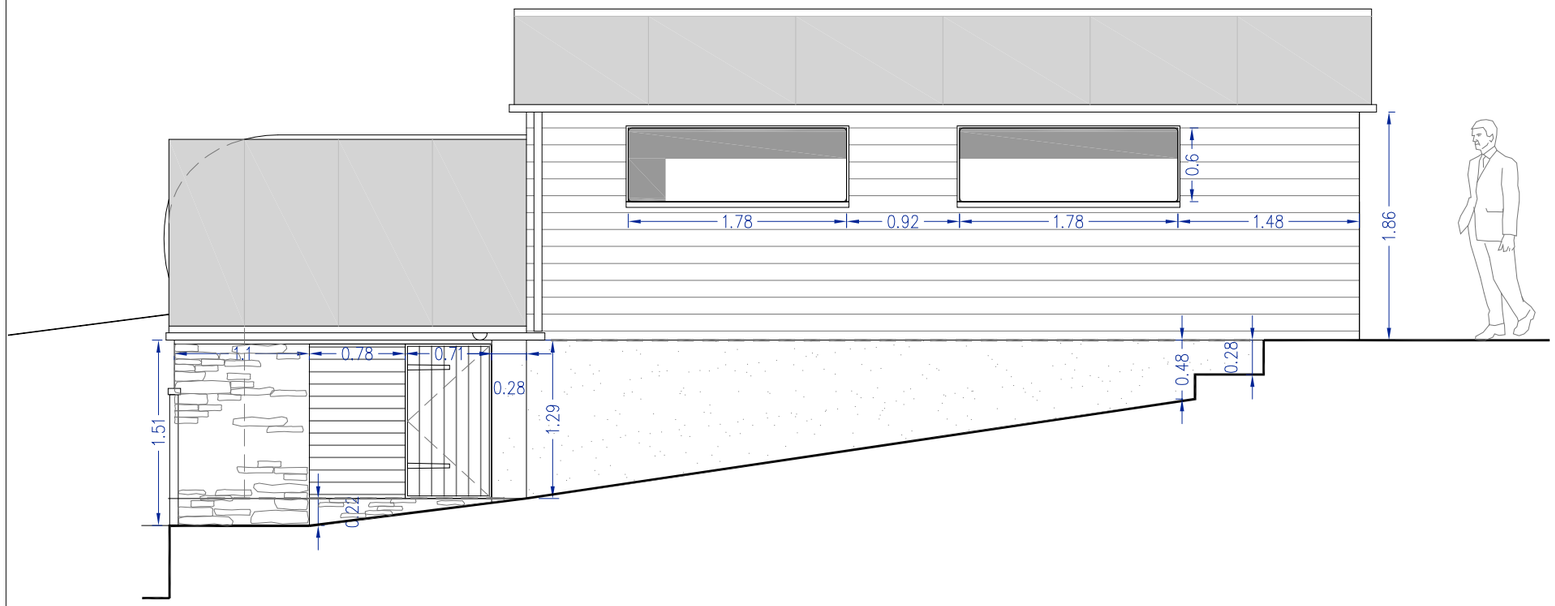

East Elevation

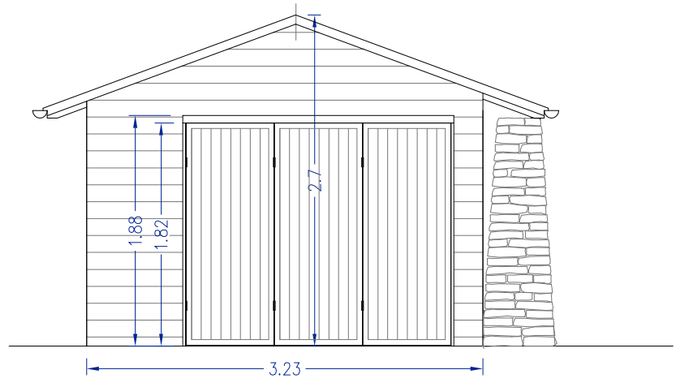

South Elevation

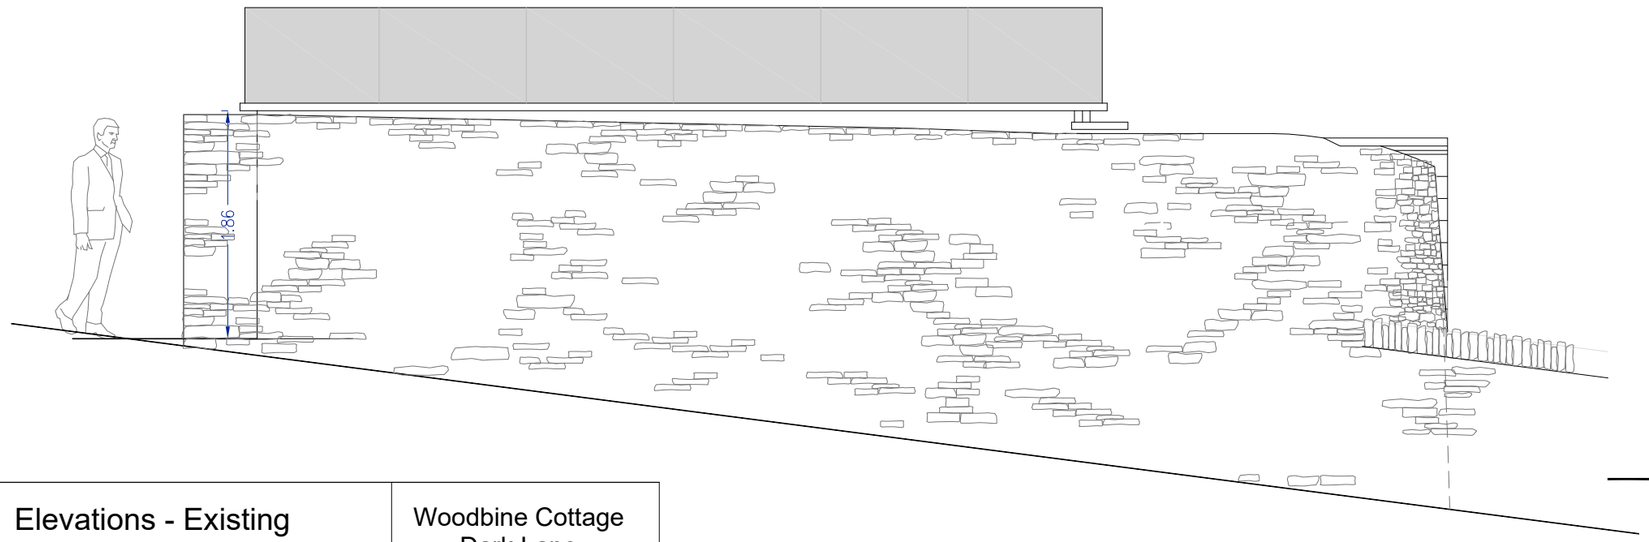

West Elevation

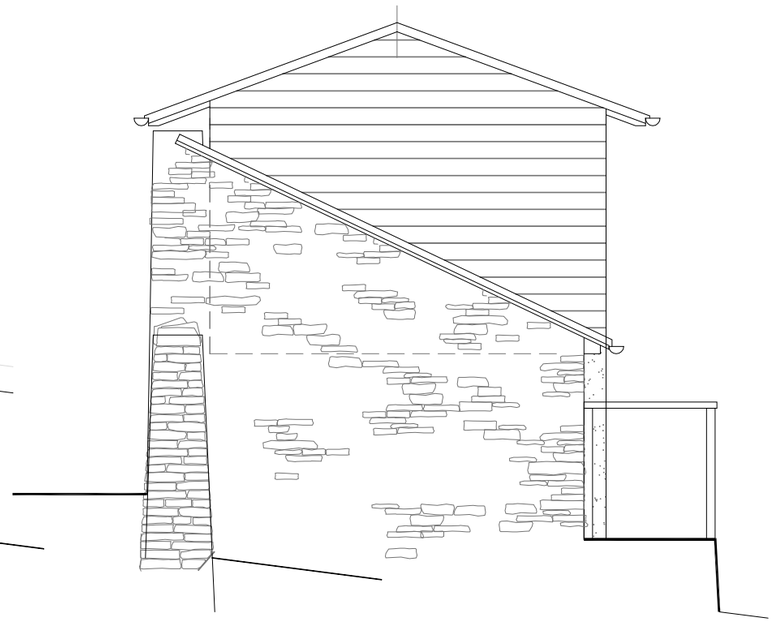

Title: Elevations - Existing			Woodbine Cottage Dark Lane Stroud GL5 3UF
Drg. No.: DL 4-4	Filename: DL-4	Scale: 1:50@A3	
Issued for: Planning	Date: 6.01.21	Client: John Dutton	
Drawn by: Charles Board	Journeyman Draughting + Design 33 Lyefield Rd. West Cheltenham Glos. GL53 8EZ	T: 01242 524206 M: 07811 739727 E:charlesboard@hotmail.co.uk	