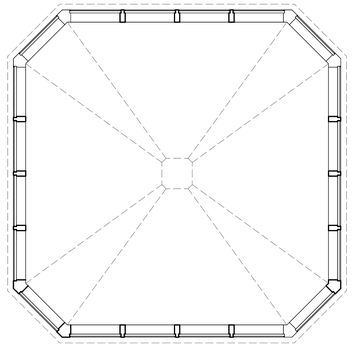

LANTERN PLAN
SCALE : 1:20

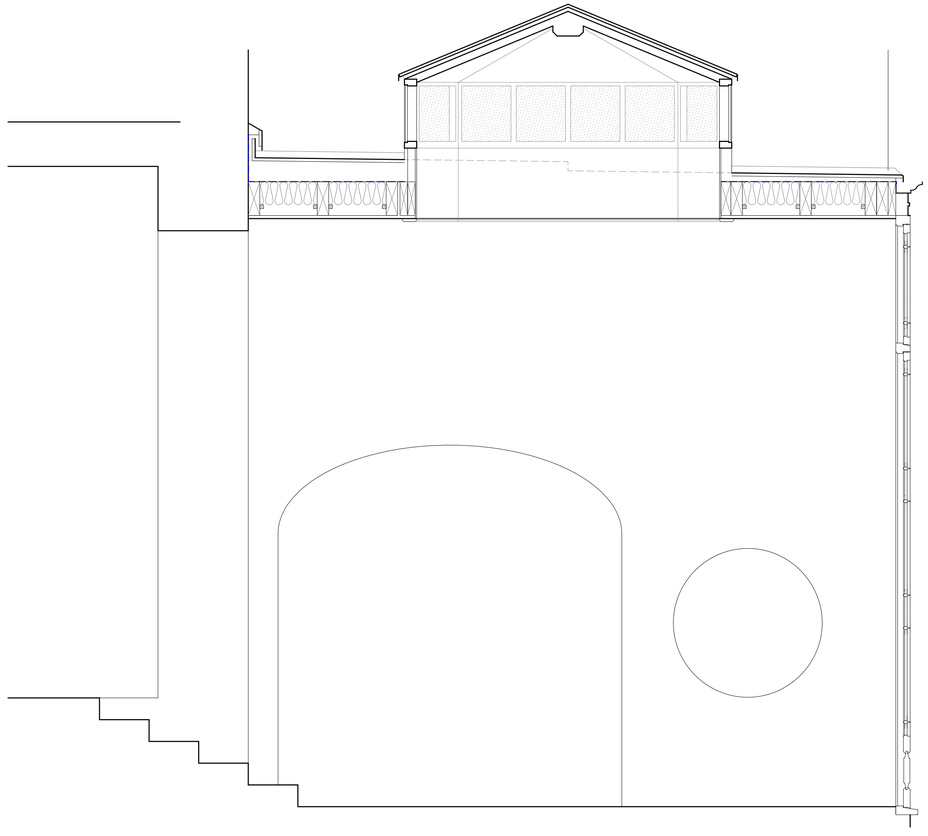

SECTION
SCALE : 1:20

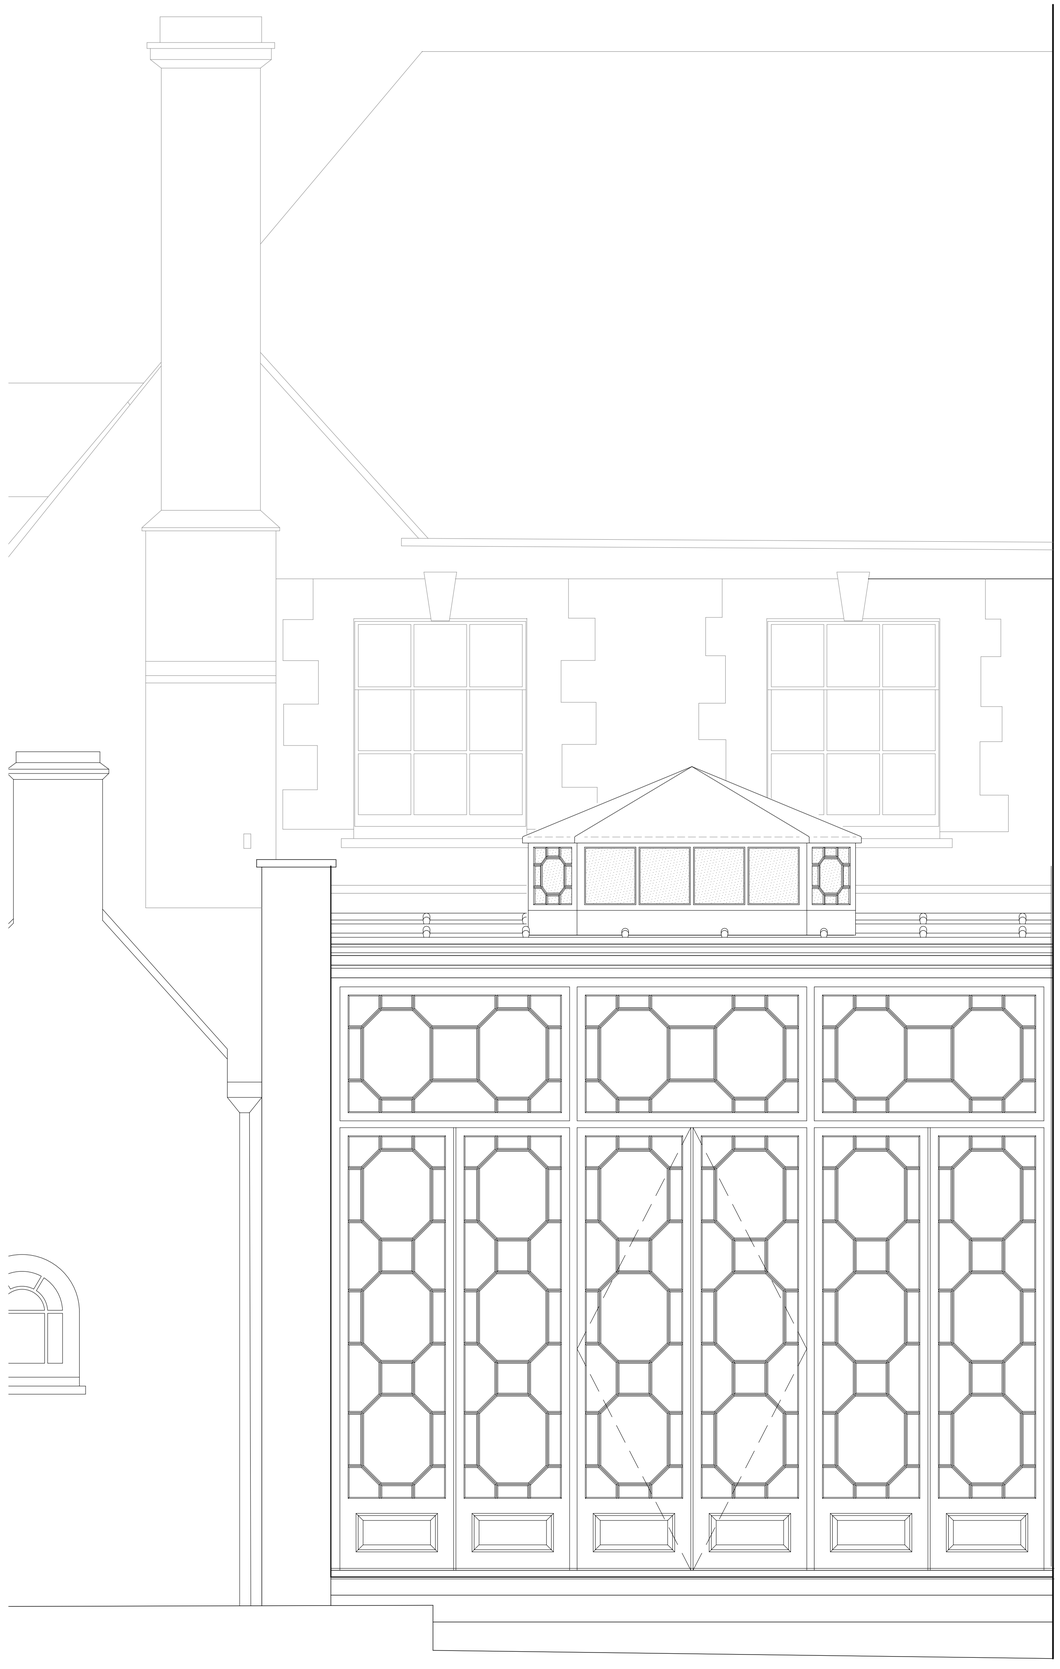

SOUTH ELEVATION
SCALE : 1:20

SCALE 1:50 0.5 1 1.5 2 2.5

FOR PLANNING

REV.	DATE	REVISIONS.
-	-	-

F&GS
FALCONER & GILBERT SCOTT ARCHITECTS

45 Rodney Road, Cheltenham, GL50 1HX
t / 01242 582 362 e / info@fgs.archi
www.fgs.archi
Toby Falconer Architects Ltd. trading as Falconer & Gilbert Scott Architects
Registered in England No. : 10129121

CLIENT :

MR & MRS ALASDAIR MACLEOD

JOB TITLE :

MANOR FARM

LITTLE ROLLRIGHT, OXON.

DRAWING TITLE :

AS PROPOSED

OPTION 2 - CONSERVATORY

PLAN, ELEVATIONS & SECTION

SCALE :	1:20 @ A1 1:40 @ A3	
DATE :	10/02/2021	DRAWN BY : JR

DRAWING NO. :	REV. :
1532 - 109	-