West Elevation
Scale : 1:100

South Elevation
Scale : 1:100

East Elevation
Scale : 1:100

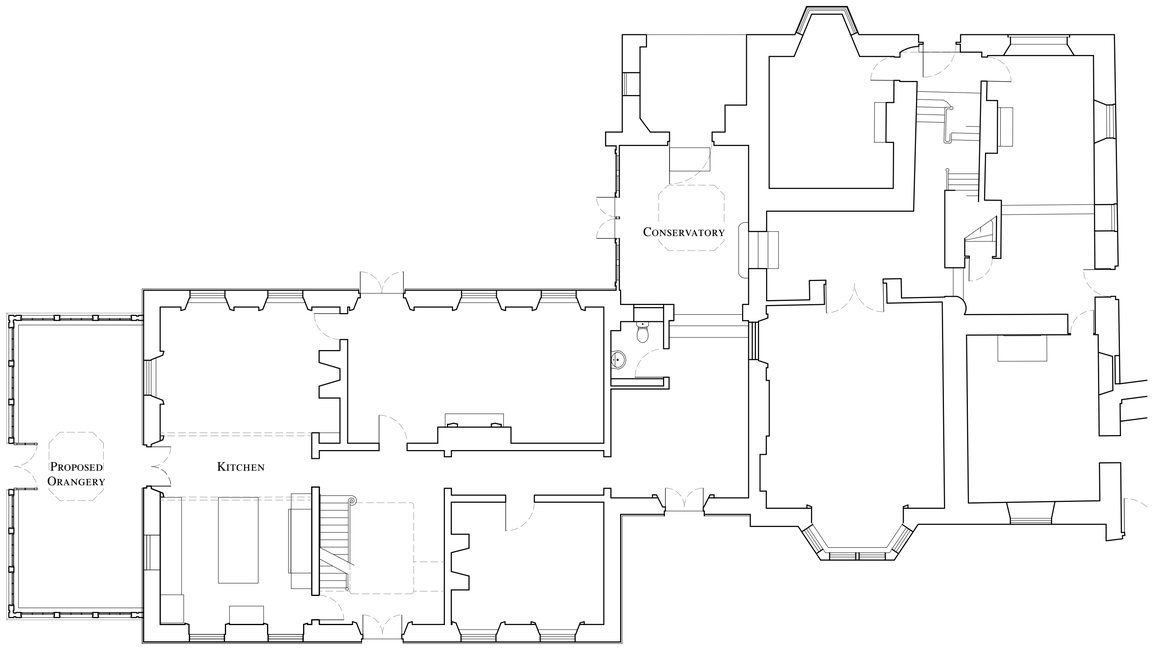

Floor Plan
Scale : 1:100

FOR PLANNING

Rev.	Date	Revisions.
-	-	-

F&GS
FALCONER & GILBERT SCOTT ARCHITECTS

45 Rodney Road, Cheltenham, GL50 1HX
t / 01242 582 362 e / info@fgs.archi
www.fgs.archi
Toby Falconer Architects Ltd. trading as Falconer & Gilbert Scott Architects
Registered in England No.: 10129121

Client :

Mr & Mrs Alasdair MacLeod

Job Title :

Manor Farm

Little Rollright, Oxon.

Drawing Title :

As Proposed

Option 2 - Context

Plan & Elevations

Scale :	1:100 @ A1 1:200 @ A3	
Date :	10/02/2021	Drawn By : JR
Drawing No. :	1532 - 107	Rev. : -

SCALE 1:100 1 2 3 4 5