SOUTH ELEVATION
SCALE : 1:50

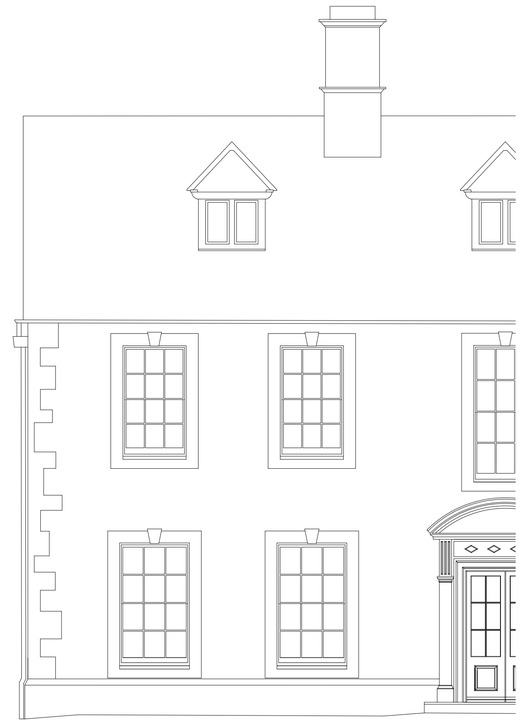

EAST ELEVATION
SCALE : 1:50

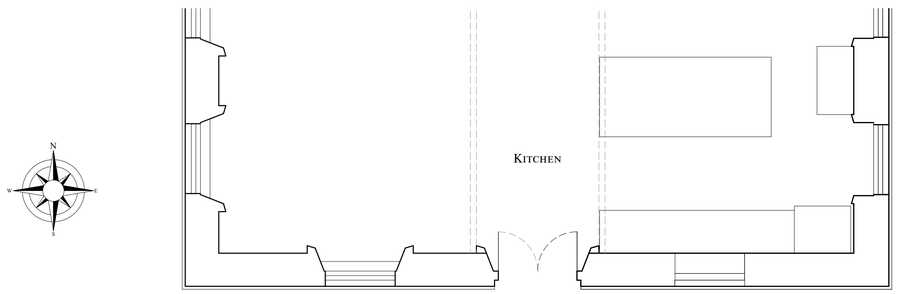

FLOOR PLAN
SCALE : 1:50

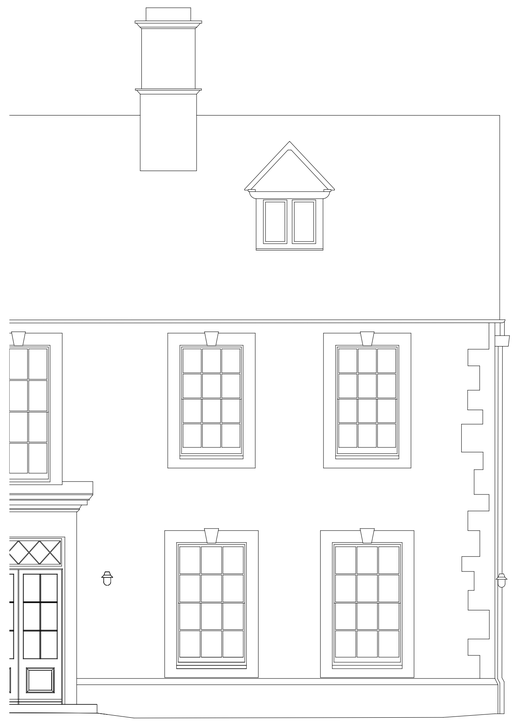

WEST ELEVATION
SCALE : 1:50

SCALE 1:50 0.5 1 1.5 2 2.5

FOR PLANNING

Rev.	Date	Revisions.
-	-	-

F&GS
FALCONER & GILBERT SCOTT ARCHITECTS

45 Rodney Road, Cheltenham, GL50 1HX
t / 01242 582 362 e / info@fgs.archi
www.fgs.archi
Toby Falconer Architects Ltd. trading as Falconer & Gilbert Scott Architects
Registered in England No. : 10129121

CLIENT :

MR & MRS ALASDAIR MACLEOD

JOB TITLE :

MANOR FARM

LITTLE ROLLRIGHT, OXON.

DRAWING TITLE :

AS EXISTING

ORANGERY

PLAN & ELEVATIONS

SCALE : 1:50 @ A1
1:100 @ A3

DATE : 10/02/2021

DRAWN BY : JR

DRAWING NO. : 1532 - 102

REV. : -