NOTES

Drawings for planning purposes only and not for construction.

GROUND FLOOR

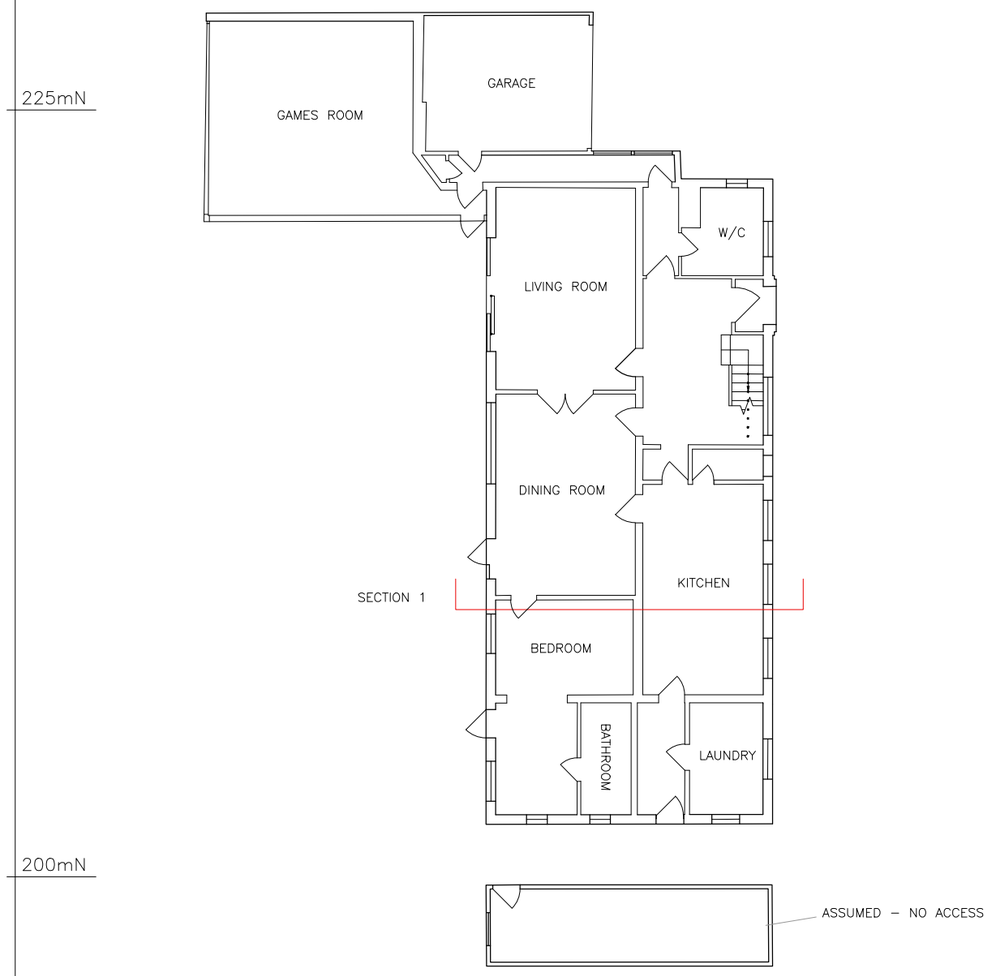

FIRST FLOOR

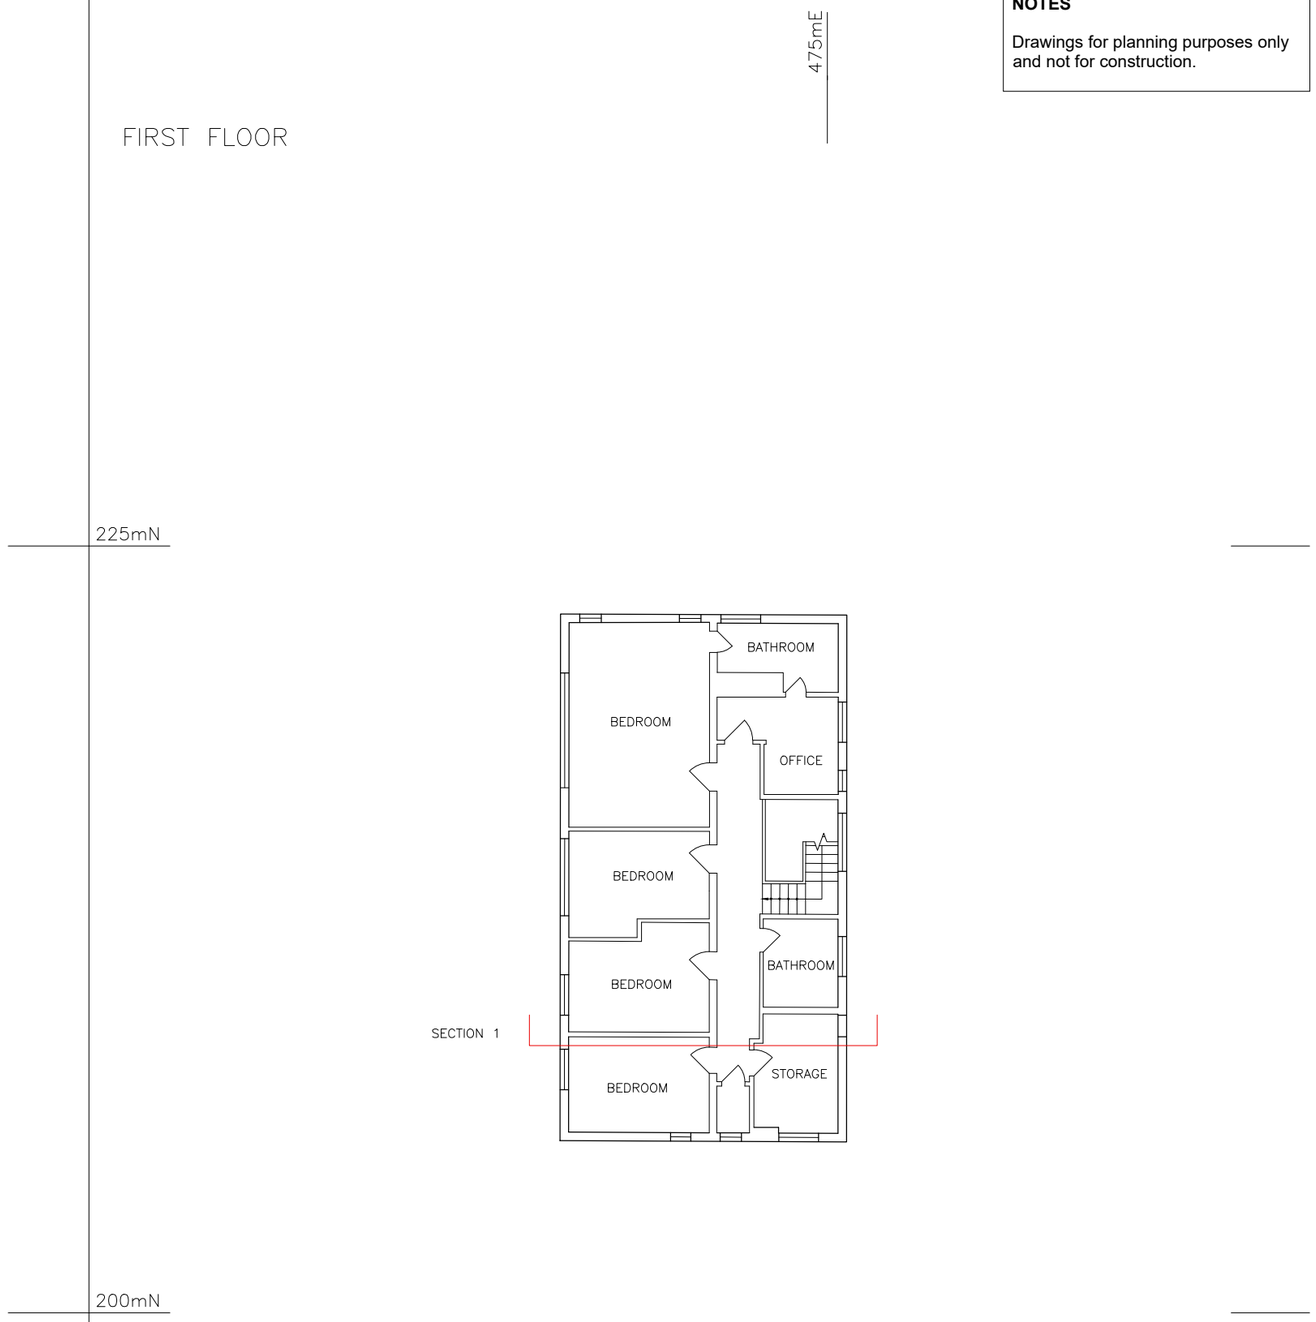

APPLICATION

This drawing is copyright
USL Architects.

The Busworks
United house
North Road
London N7 9DP
England

Job No.	Job	Drawing	Drawing No.	Revision
16/CWV	**CHORLEY WOOD** Vivikt, Chorleywood road WD3 4EP England	EXISTING GROUND FLOOR & FIRST FLOOR	CWV/EX/100	
Date: 08/06/2017			Drn: IM / Chk: BK	

0m 5m 10m 15m 20m 25m

SCALE 1:250