Notes:

All drawings to be read in conjunction with
all other drawings as noted on issue sheet

Application site indicated thus:

Extent of Ownership indicated thus:

N

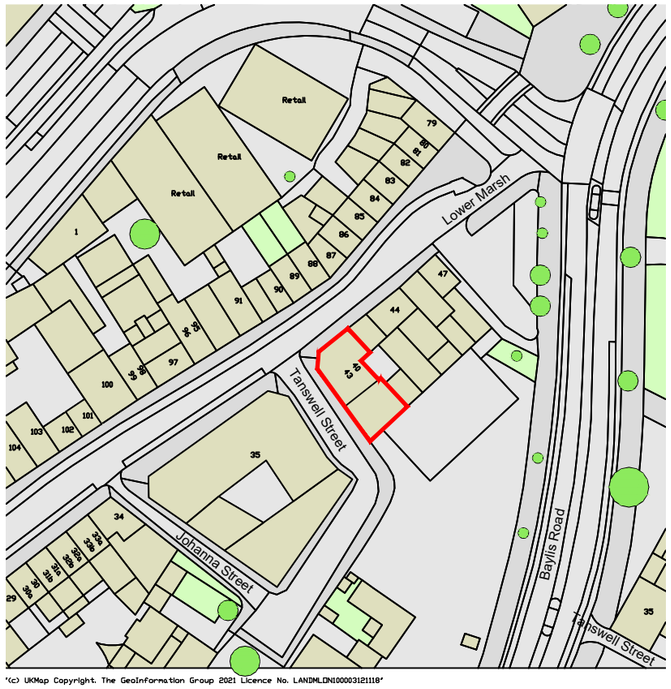

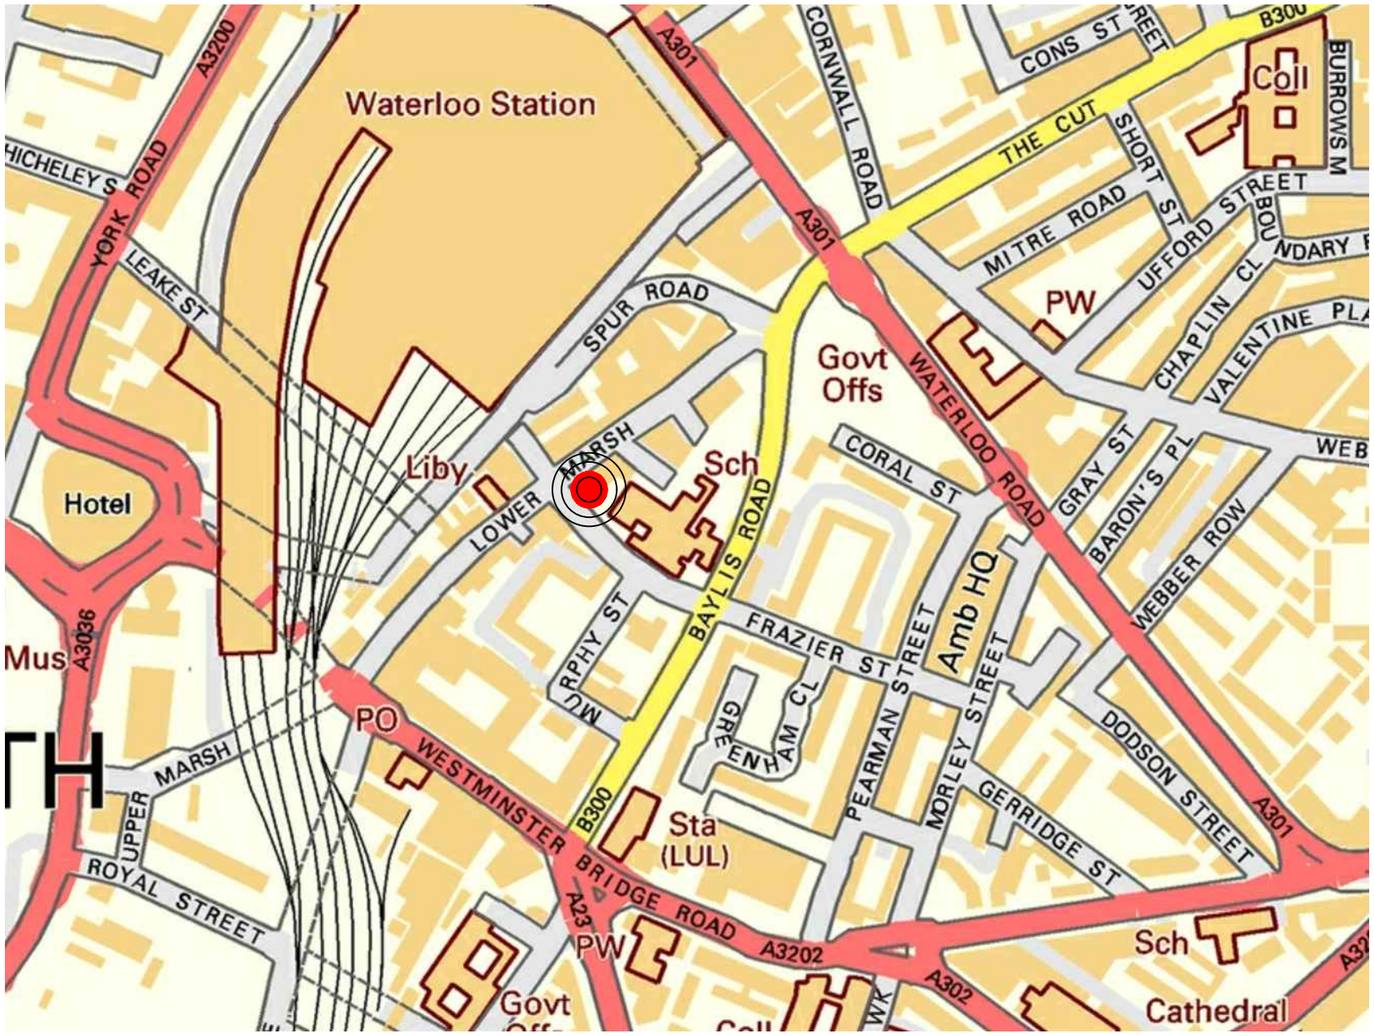

Location Plan

0 10m 50m 100m
scale 1:1250

Orientation Plan

Not to Scale

C7 Architects LTD

PM House
Riverway Industrial Estate
Peasmarsh
Surrey
GU3 1LZ

E: info@c7architects.com
T: 01483 422 220
c7architects.com

This drawing is copyright. All dimensions shown are indicative. These drawings are for planning purposes only and are not to be used for construction purposes

Balance Cafe — 31601 - Balance

Site Address:	42 Lower Marsh, Lambeth, London, SE1 7RG		
Drawing name:	Location & Orientation Plan	Date:	23.02.2021
Drawing No:	31601-P-001	Scale:	1:1250 @ A3
Revision:	B	Drawn/ Checked:	LF PF

20
15
10
05