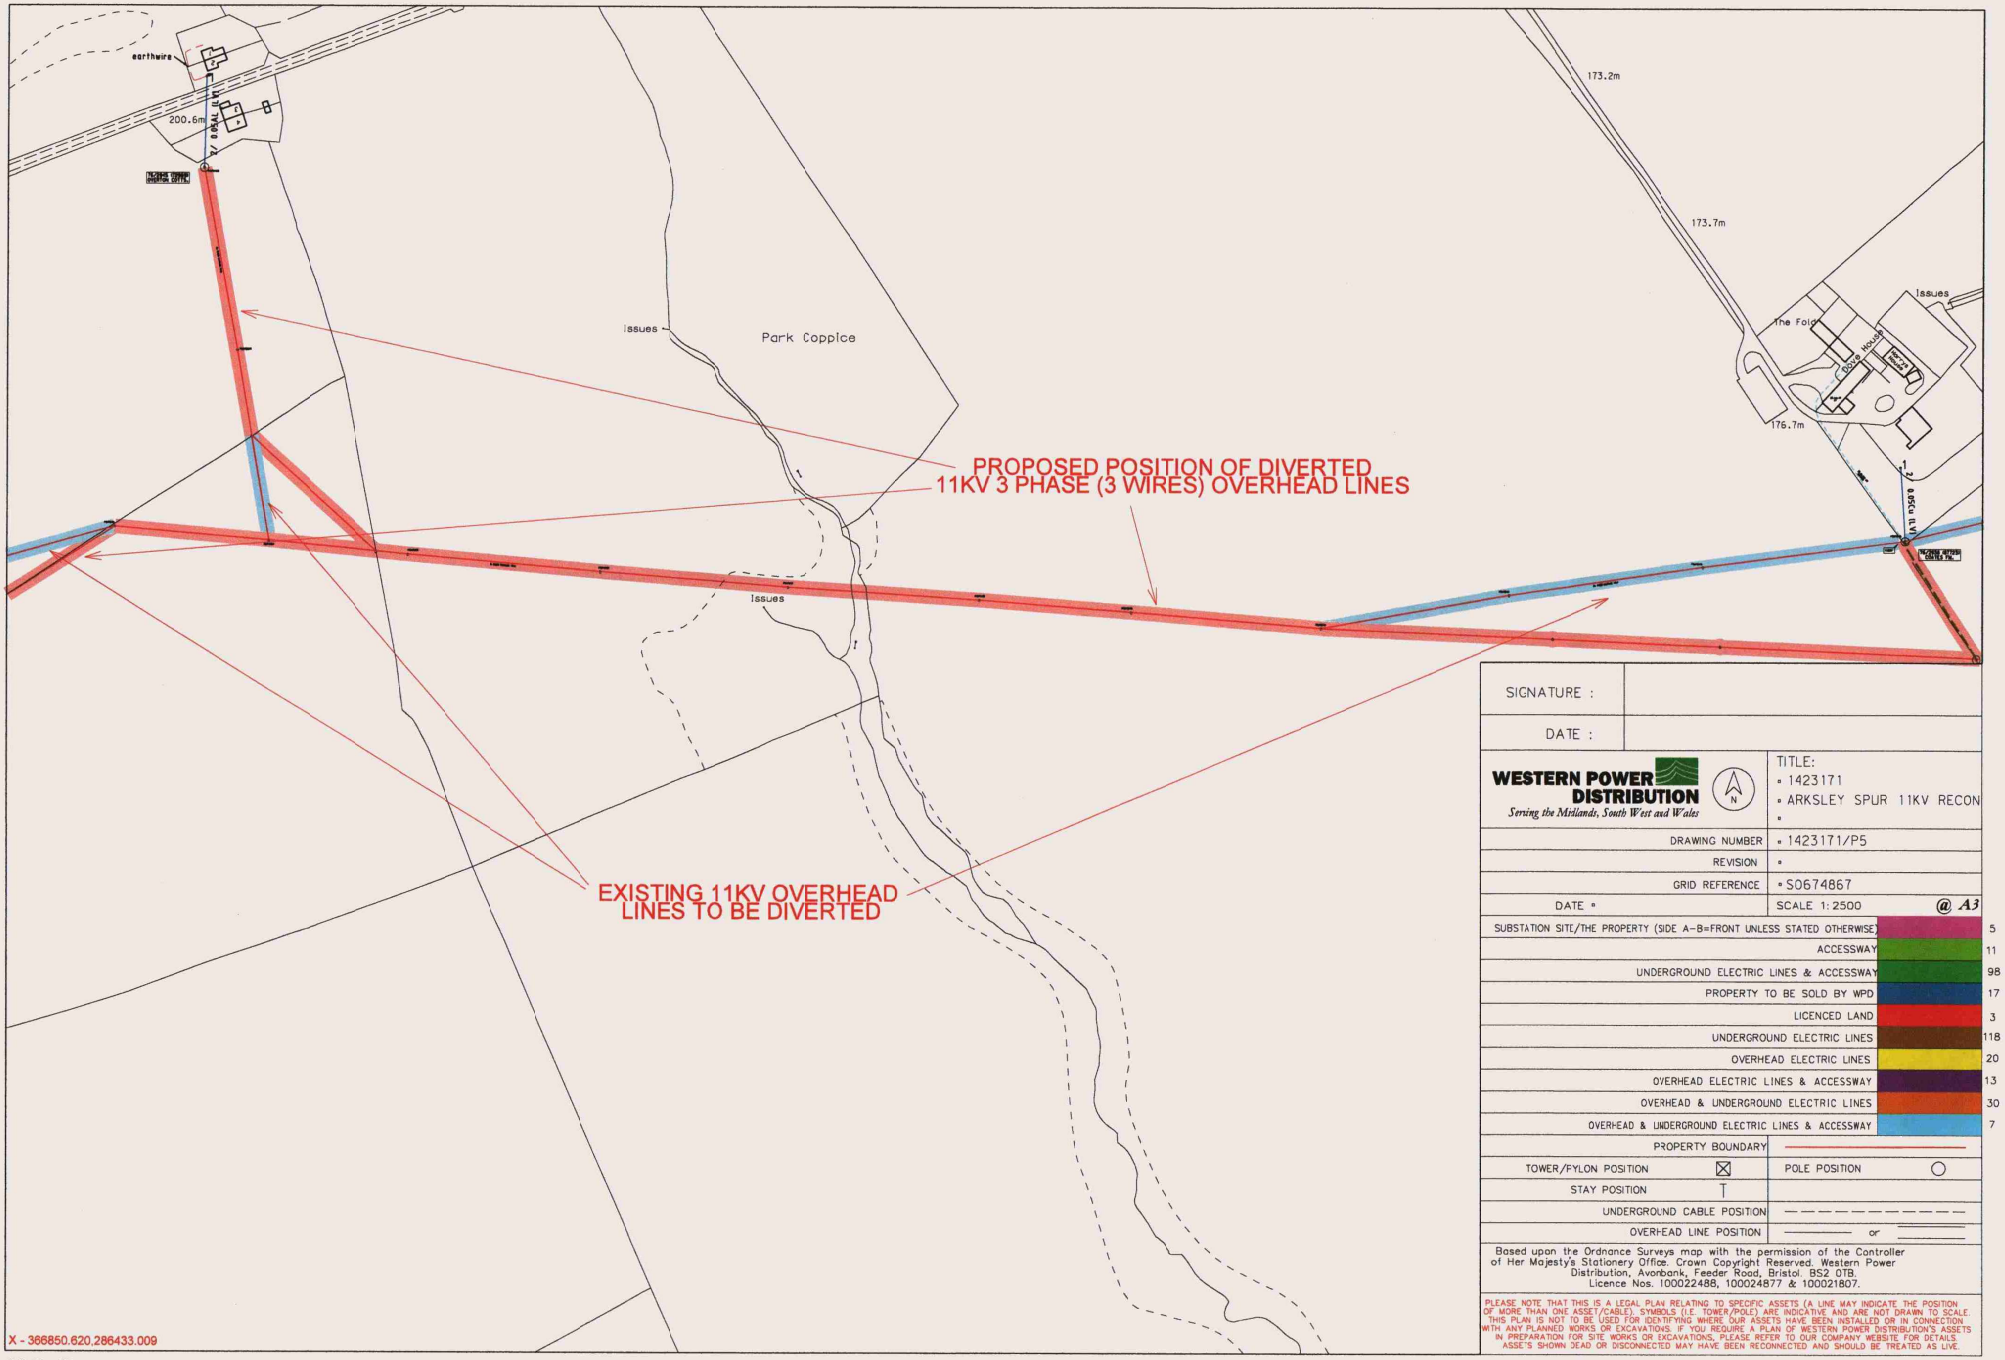

SIGNATURE :	
DATE :	

WESTERN POWER DISTRIBUTION
Serving the Midlands, South West and Wales

TITLE:
- 1423171
- ARKSLEY SPUR 11KV RECON
-

DRAWING NUMBER	1423171/P5
REVISION	-
GRID REFERENCE	S0674867
DATE -	SCALE 1:2500 @ A3

SUBSTATION SITE/THE PROPERTY (SIDE A-B=FRONT UNLESS STATED OTHERWISE)	5
ACCESSWAY	11
UNDERGROUND ELECTRIC LINES & ACCESSWAY	98
PROPERTY TO BE SOLD BY WPD	17
LICENCED LAND	3
UNDERGROUND ELECTRIC LINES	118
OVERHEAD ELECTRIC LINES	20
OVERHEAD ELECTRIC LINES & ACCESSWAY	13
OVERHEAD & UNDERGROUND ELECTRIC LINES	30
OVERHEAD & UNDERGROUND ELECTRIC LINES & ACCESSWAY	7
PROPERTY BOUNDARY	
TOWER/PYLON POSITION ☒	POLE POSITION ○
STAY POSITION T	
UNDERGROUND CABLE POSITION	
OVERHEAD LINE POSITION	or

Based upon the Ordnance Surveys map with the permission of the Controller of Her Majesty's Stationery Office. Crown Copyright Reserved. Western Power Distribution, Avonbank, Feeder Road, Bristol. BS2 0TB. Licence Nos. 100022488, 100024877 & 100021807.

PLEASE NOTE THAT THIS IS A LEGAL PLAN RELATING TO SPECIFIC ASSETS (A LINE MAY INDICATE THE POSITION OF MORE THAN ONE ASSET/CABLE). SYMBOLS (I.E. TOWER/POLE) ARE INDICATIVE AND ARE NOT DRAWN TO SCALE. THIS PLAN IS NOT TO BE USED FOR IDENTIFYING WHERE OUR ASSETS HAVE BEEN INSTALLED OR IN CONNECTION WITH ANY PLANNED WORKS OR EXCAVATIONS. IF YOU REQUIRE A PLAN OF WESTERN POWER DISTRIBUTION'S ASSETS IN PREPARATION FOR SITE WORKS OR EXCAVATIONS, PLEASE REFER TO OUR COMPANY WEBSITE FOR DETAILS. ASSE'S SHOWN DEAD OR DISCONNECTED MAY HAVE BEEN RECONNECTED AND SHOULD BE TREATED AS LIVE.

PLEASE NOTE: This plan ONLY shows assets owned by Western Power Distribution. Electricity assets owned by IDNO's (Independent Network Operators) MAY be present in this area.

Keyblock Revision 29/03/2018