UK MAP CENTRE .com

North

0m 1cm = 12.5m 62.5m

Scale 1:1250

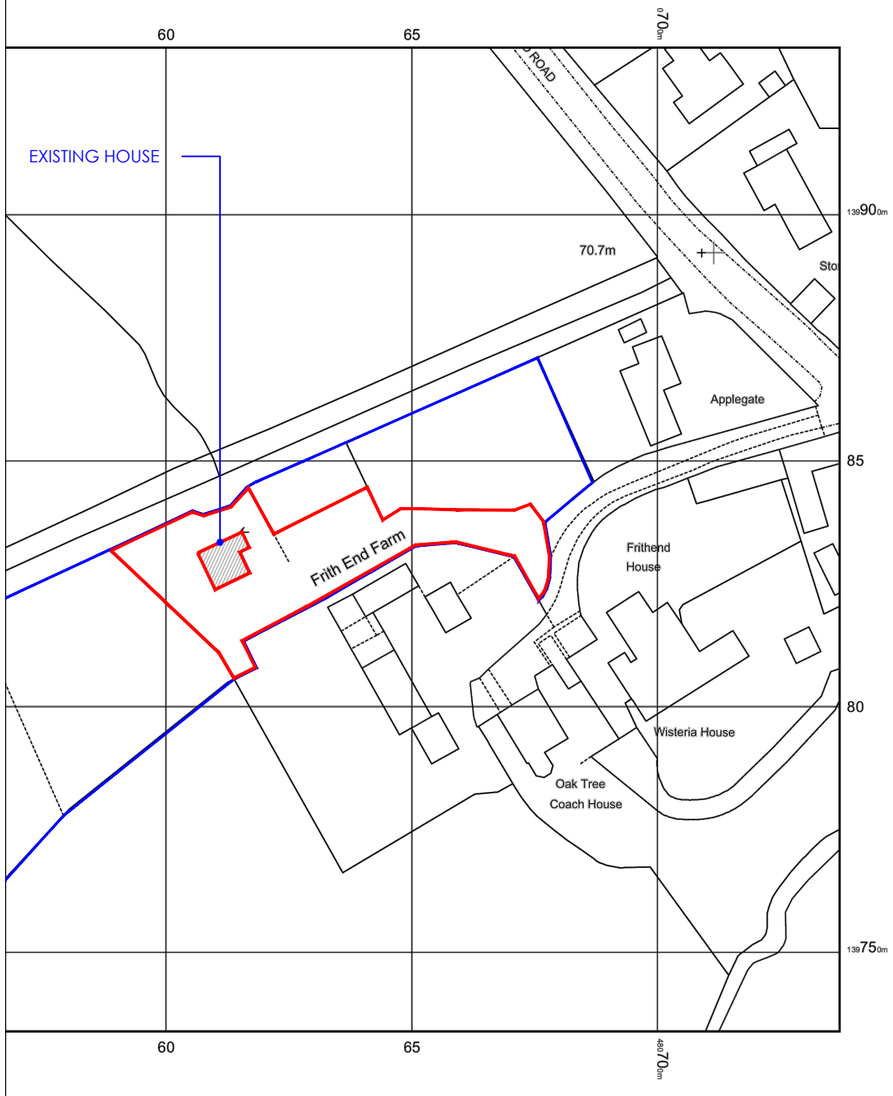

© Crown copyright and database rights 2021 Ordnance Survey 100048957. The representation of road, track or path is no evidence of a boundary or right of way. The representation of features as lines is no evidence of a property boundary.

Supplied by: www.ukmapcentre.com
Serial No: 207854
Centre Coordinates:480637,139834
Production Date: 15/03/2021 10:00:39

Map data

North

0m 1cm = 25m 125m

Scale 1:2500

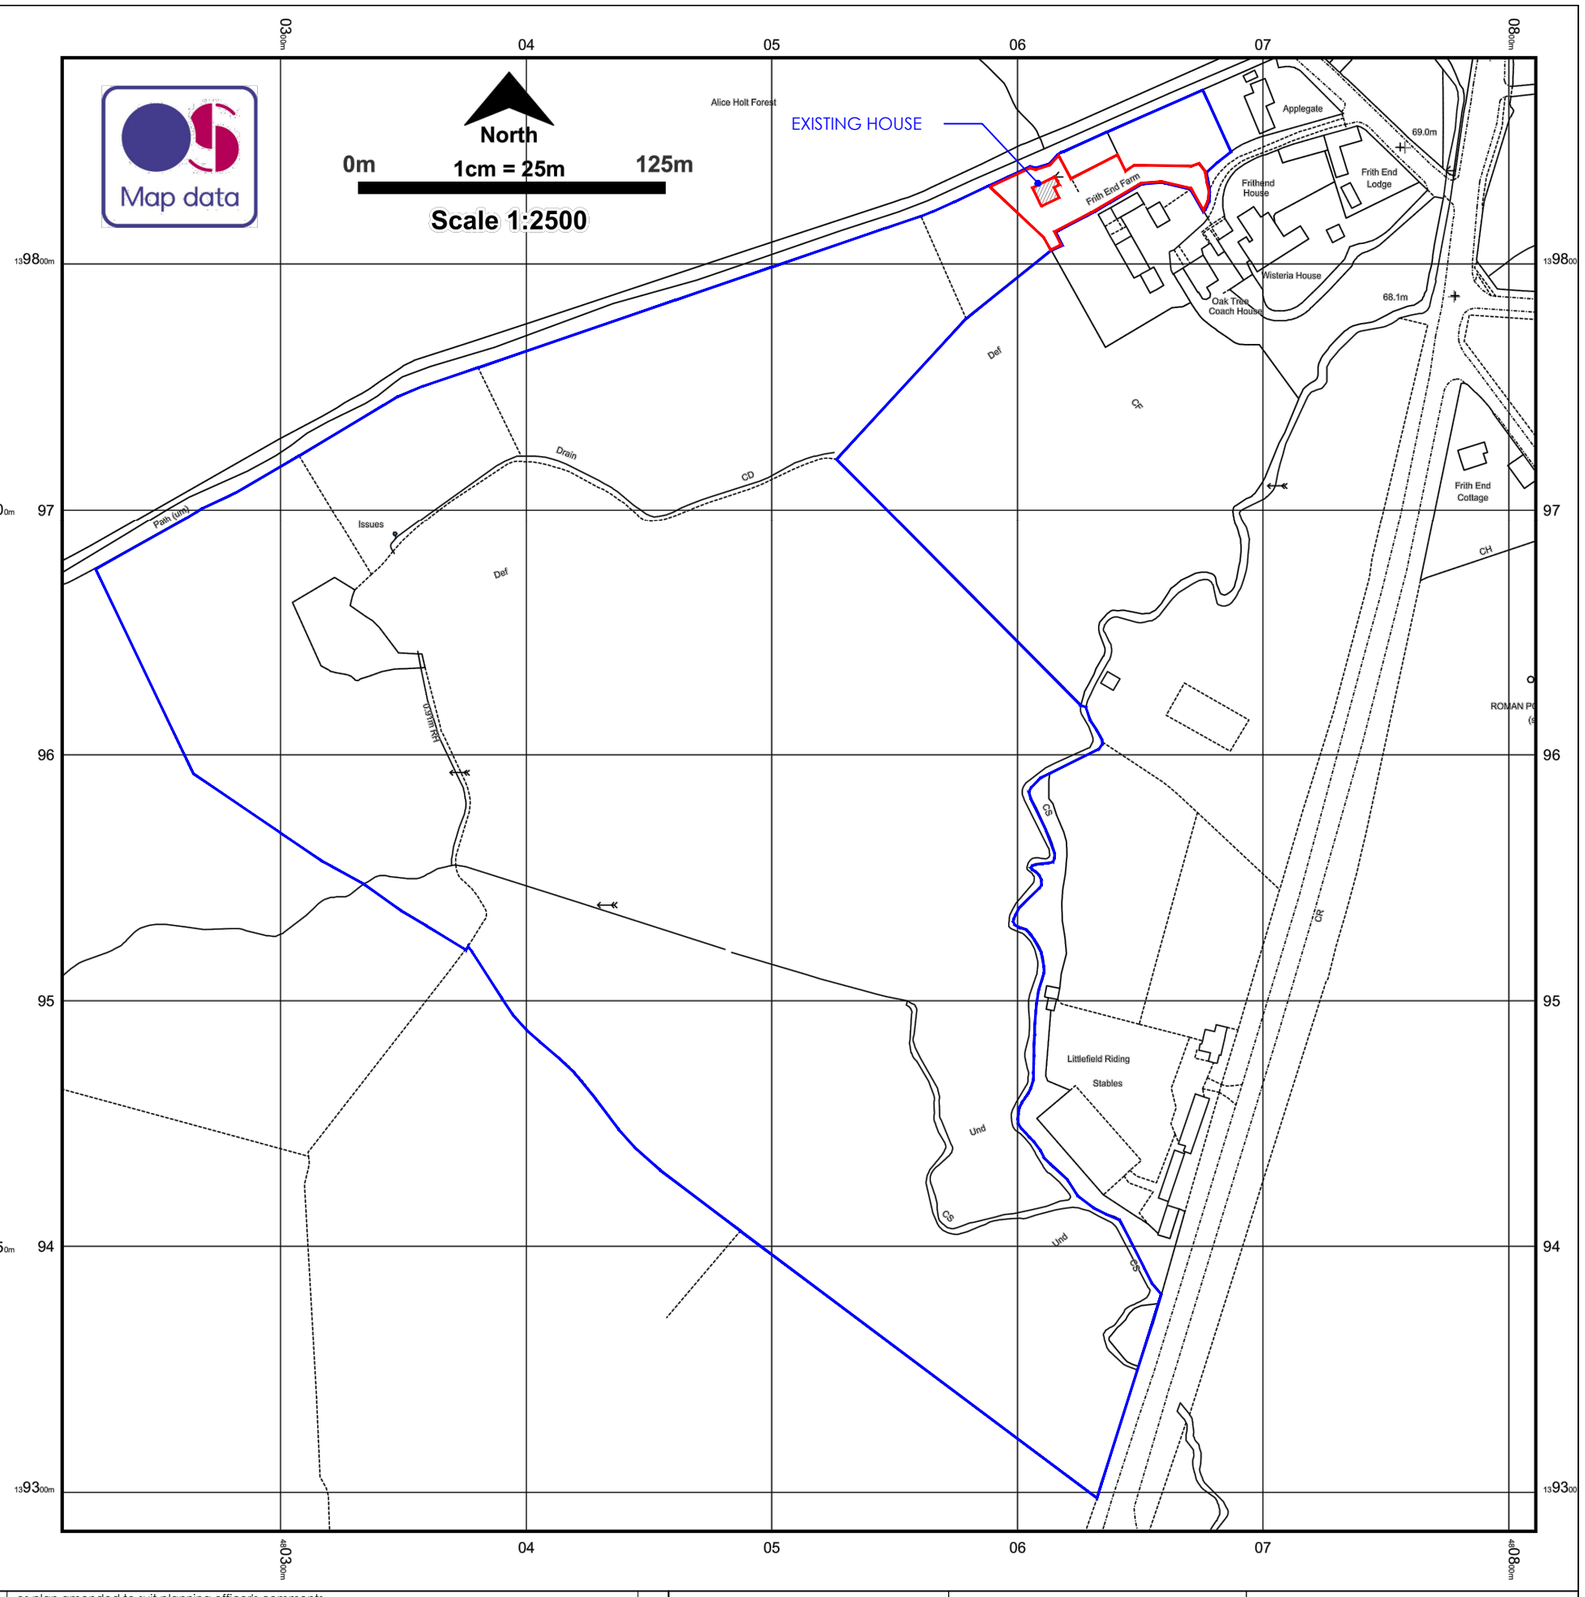

GENERAL NOTES:

This drawing indicates basic structure. Full structural details and calculations by a Structural Engineer to satisfy current Building Regulations.

The design, specification, performance and structure of all elements of work are to be developed by the contractor strictly in accordance with current statutory regulations and certification requirements. Contractor to complete work to the required standard providing a completion certificate from the local authority Building Control Department.

Although this drawing is to a scale all features and dimensions are approximate. The contractor is responsible for checking dimensions, tolerences and references. Any errors or discrepancies are to be reported prior to proceeding with the works or shop drawings. DO NOT SCALE FROM THIS DRAWING.

All party wall agreements, permissions and conditions surveys to be conducted by others.

Rev	Date	In'l	Description	Checked
A	06.04.21		os plan amended to suit planning officer's comments	

PROJECT: FRITH END FARM, FRITH END BORDON GU35 0QZ

Drawing: OS MAP

Drawing No. 001 Revision A

Drawn By Date MARCH 2021

Scale 1:1250&1:2500@A3 Status:

BIGGER HOUSE design
T: 079 6185 6436 E: info@biggerhousedesign.co.uk