SITE LOCATION PLAN Scale 1:500

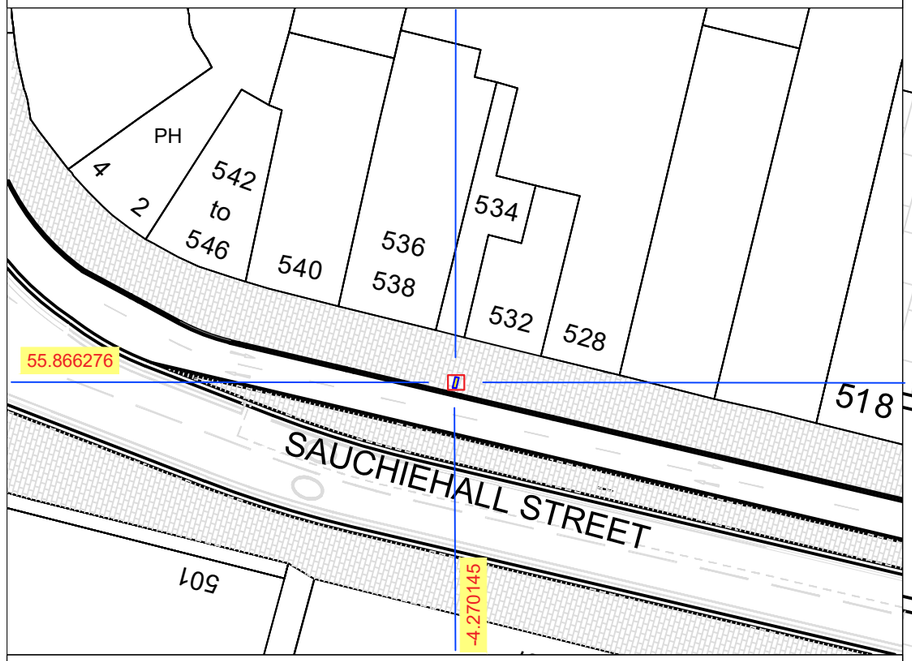

NOTES

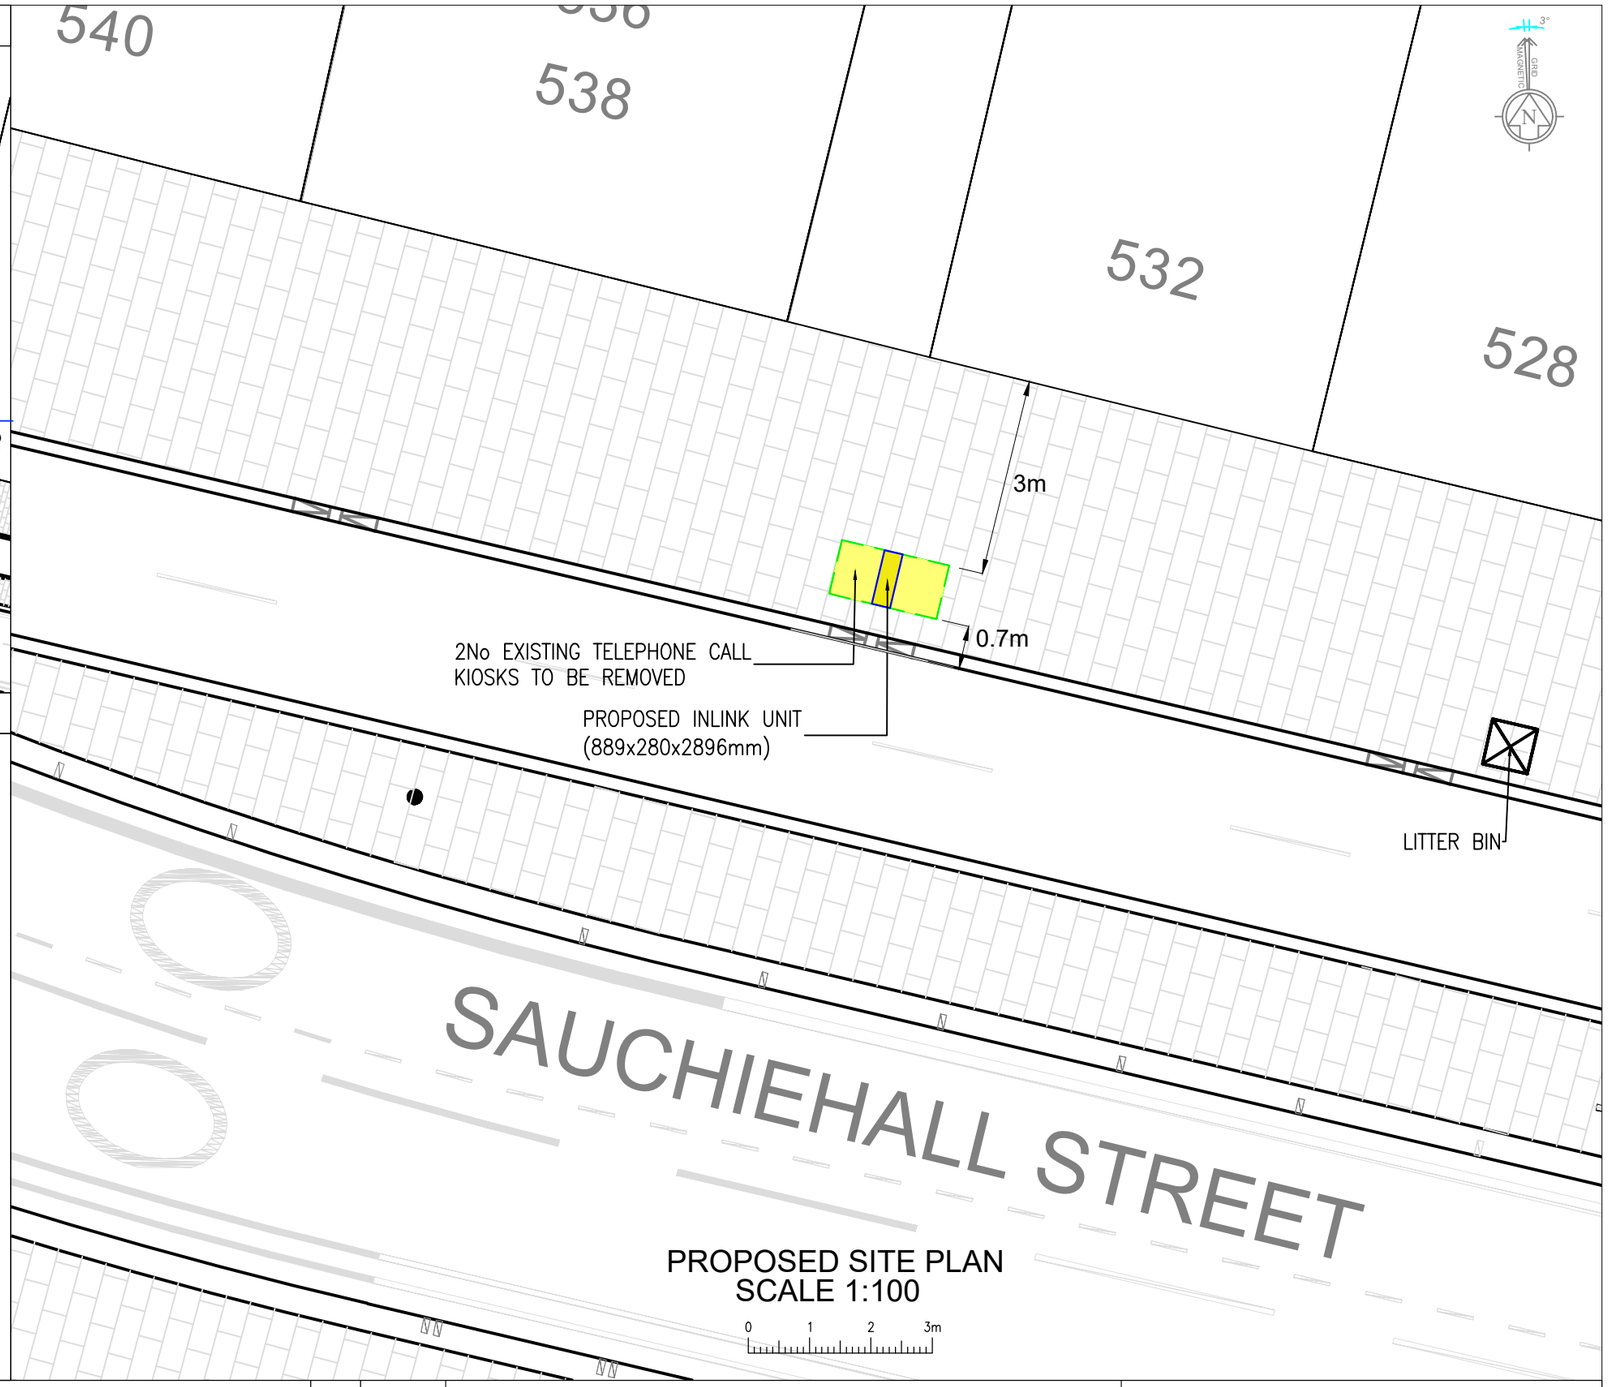

InLinkUK | BT

REV	DESCRIPTION	BY	DATE
-	FIRST ISSUE	AR	25.10.2018

SCALE AS SHOWN WHEN PRINTED AT A3	DRAWN	AR	ALL DIMENSIONS IN METRES U.N.O.
	DATE	25.10.2018	

DRAWING TITLE

SITE PLAN
GLS-117-SP-V1

ADDRESS

SAUCHIEHALL STREET
(JCN ST GEORGE'S RD OS 532)
G2 3LX

REV -