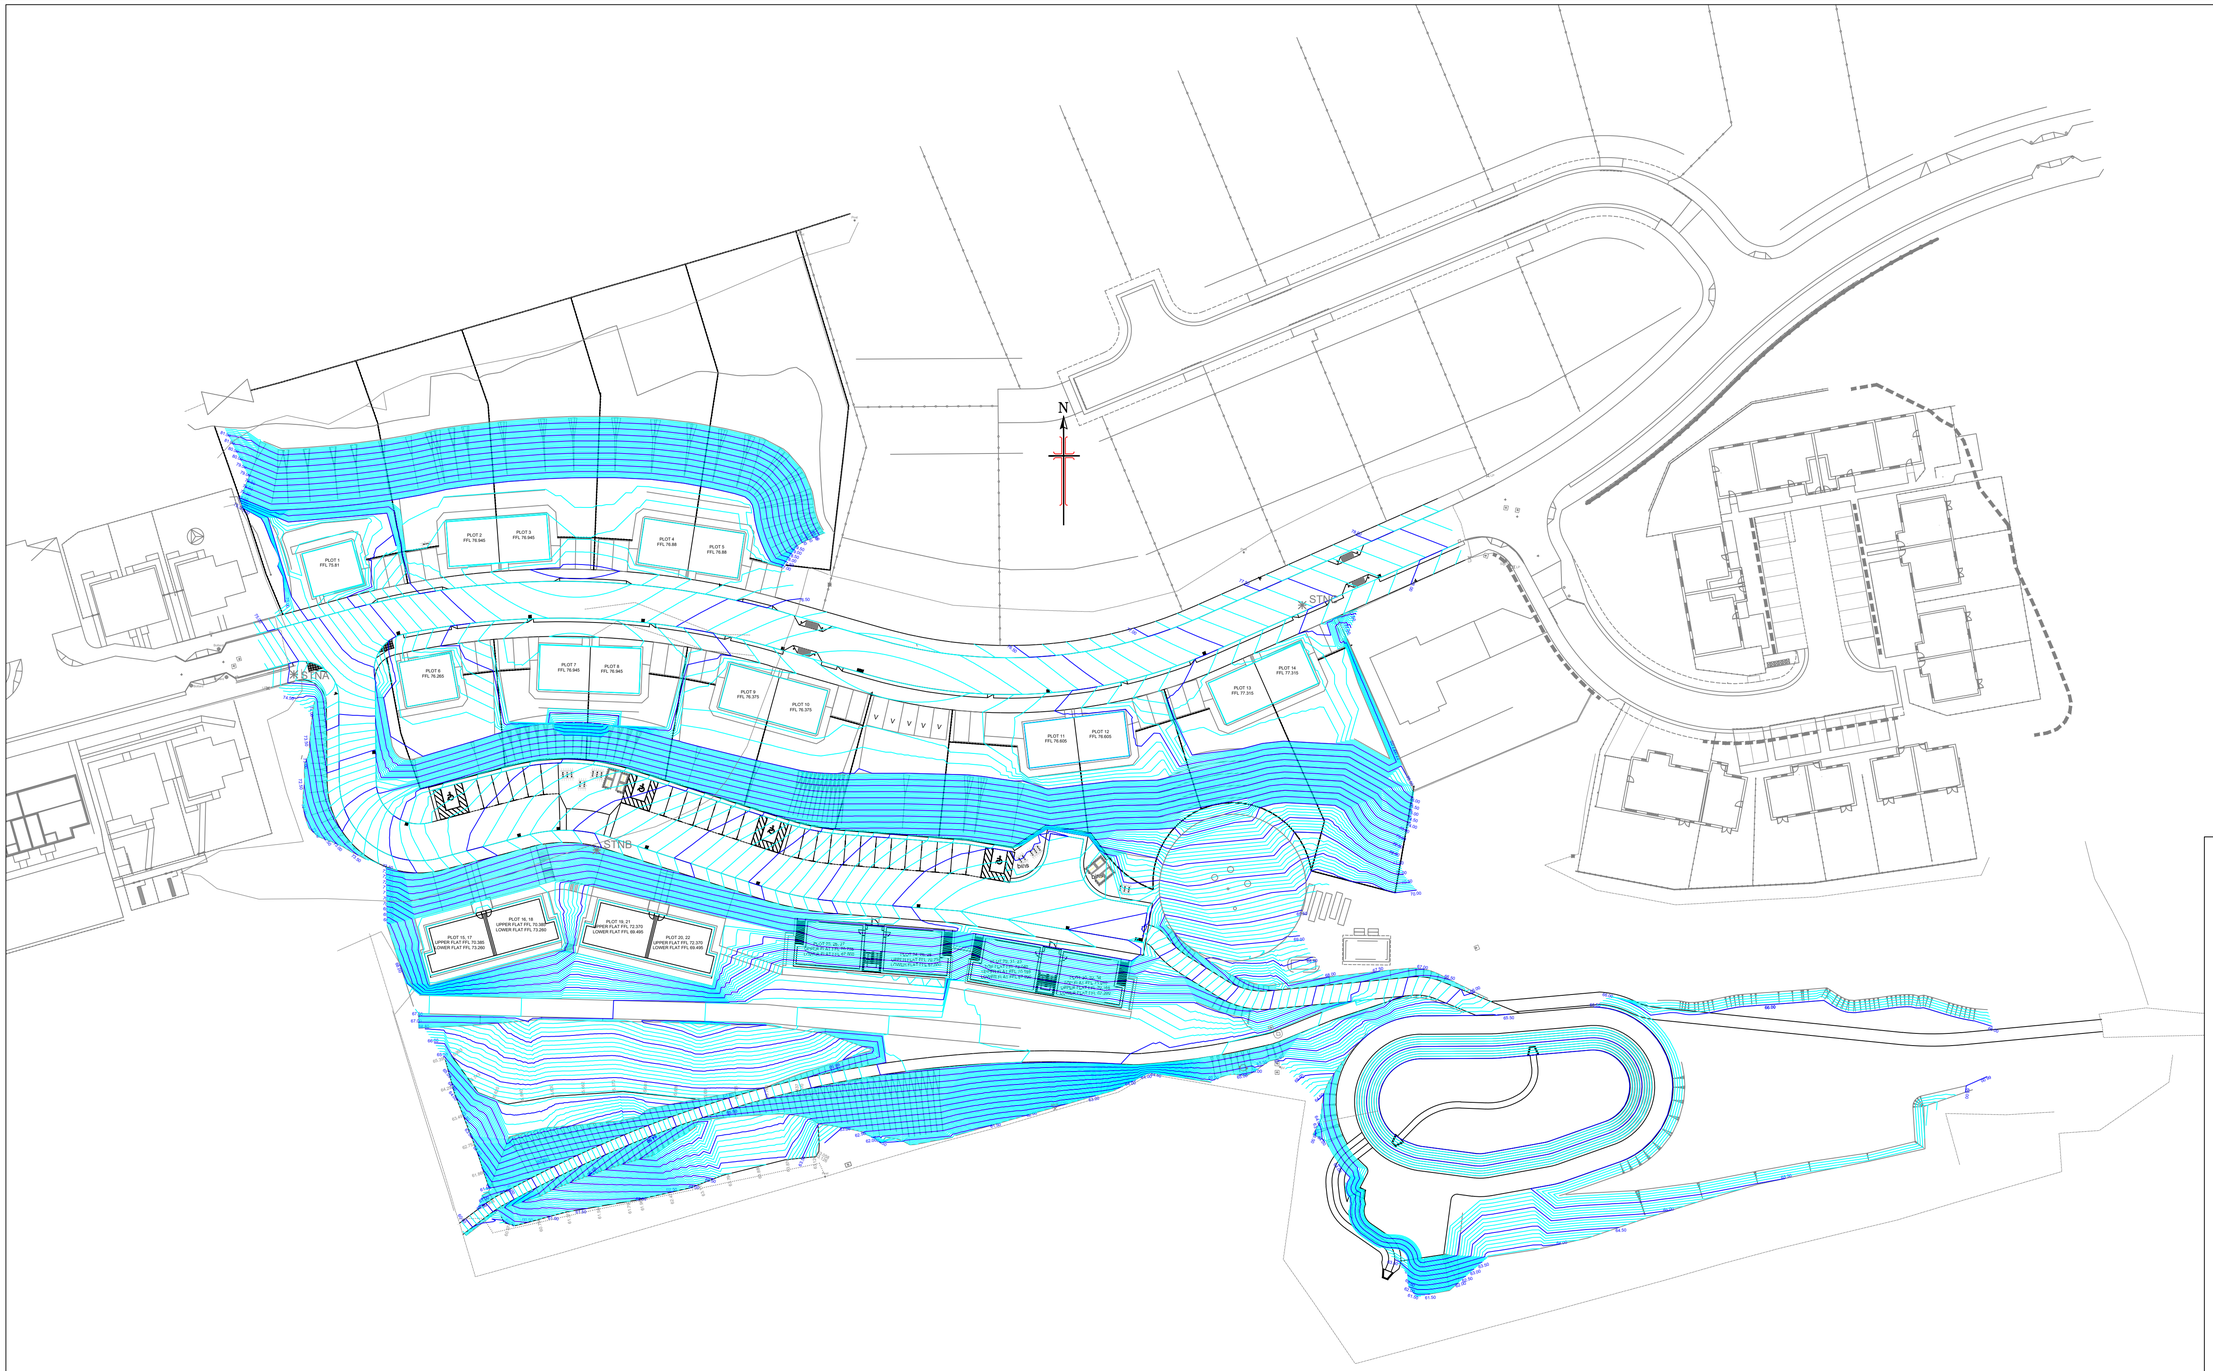

CONTOURS SHOWN ARE PRODUCED FROM A CONCATENATION OF EXISTING TOPOGRAPHIC SURVEY DATA AND HGA DESIGN DATA

MINOR CONTOURS ARE DISPLAYED AT 0.1 m CENTRES (LIGHT BLUE) AND MAJOR CONTOURS AT 0.5 m CENTRES (DARK BLUE)

Drawing No.	Revision
3547:205	A

Revisions	Date	Drn.
A LAYOUT UPDATED	30.03.21	IM

APPROVAL DRAWING

HIGHLAND HOUSING ALLIANCE

ST ANDREWS ROAD
DINGWALL

SITE CONTOURS

Drawn:	Ck'd:	Scale:
IM		1:500 (A1)
Date: SEP 2020	Date:	DO NOT SCALE

consulting engineers
hga
HGA(UK) Ltd
Darach House
Stoneyfield Business Park
Inverness IV2 7PA
T: 01463 221717
F: 01463 224275
email: hga@hgagroup.co.uk

Drawing No. 3547:205 Revision A