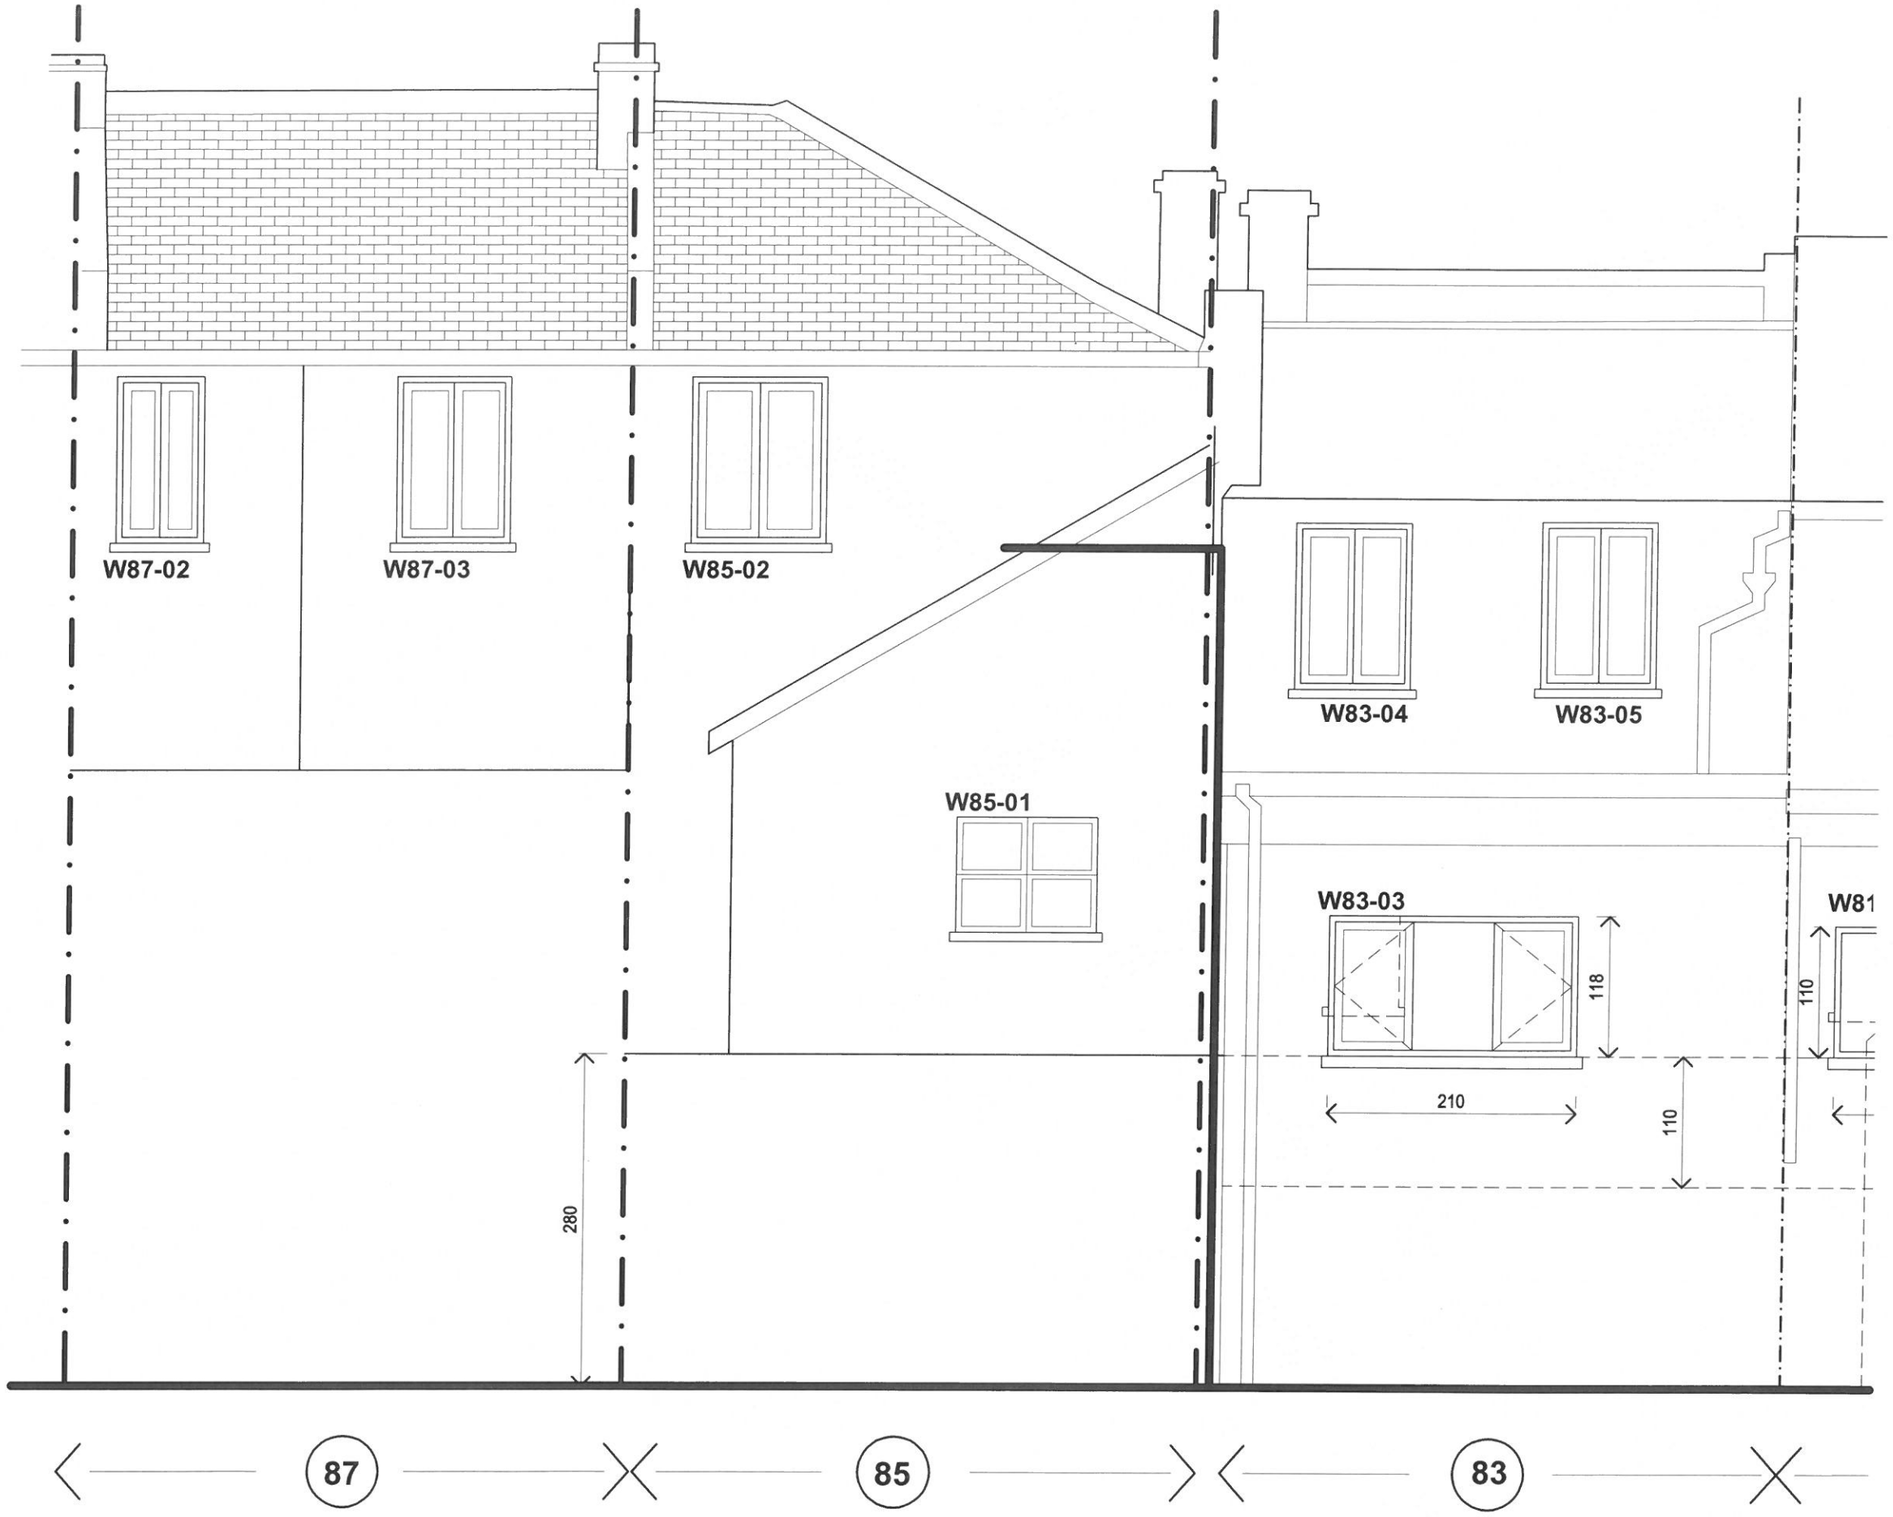

Architect @
Buildingdoctors.co.uk
Office: 137. EN1 1QT
0208 363 5764
RIBA

Disclaimer;
No Reproduction without Consent
Do not Scale from this Drawing
Only use Dimensions Shown
Dims & Areas accurate to 5%
© Copyright 2020 Building Doctors

Date	Amendments	Ve.	In.

Project: Norwood High Street

Title: 83,85,87 Ex & Proposed Rear Ele

Client: Zenwish Ltd

☒ Draft ☒ Planning ☐ B. Control ☐ Tender ☐ Constr. ☐ Other

978 - A601

1:50 0 M 0.5 M 1 M 1.5 M 2 M
1:100 0 M 1 M 2 M 3 M 4 M

1:50

A3